
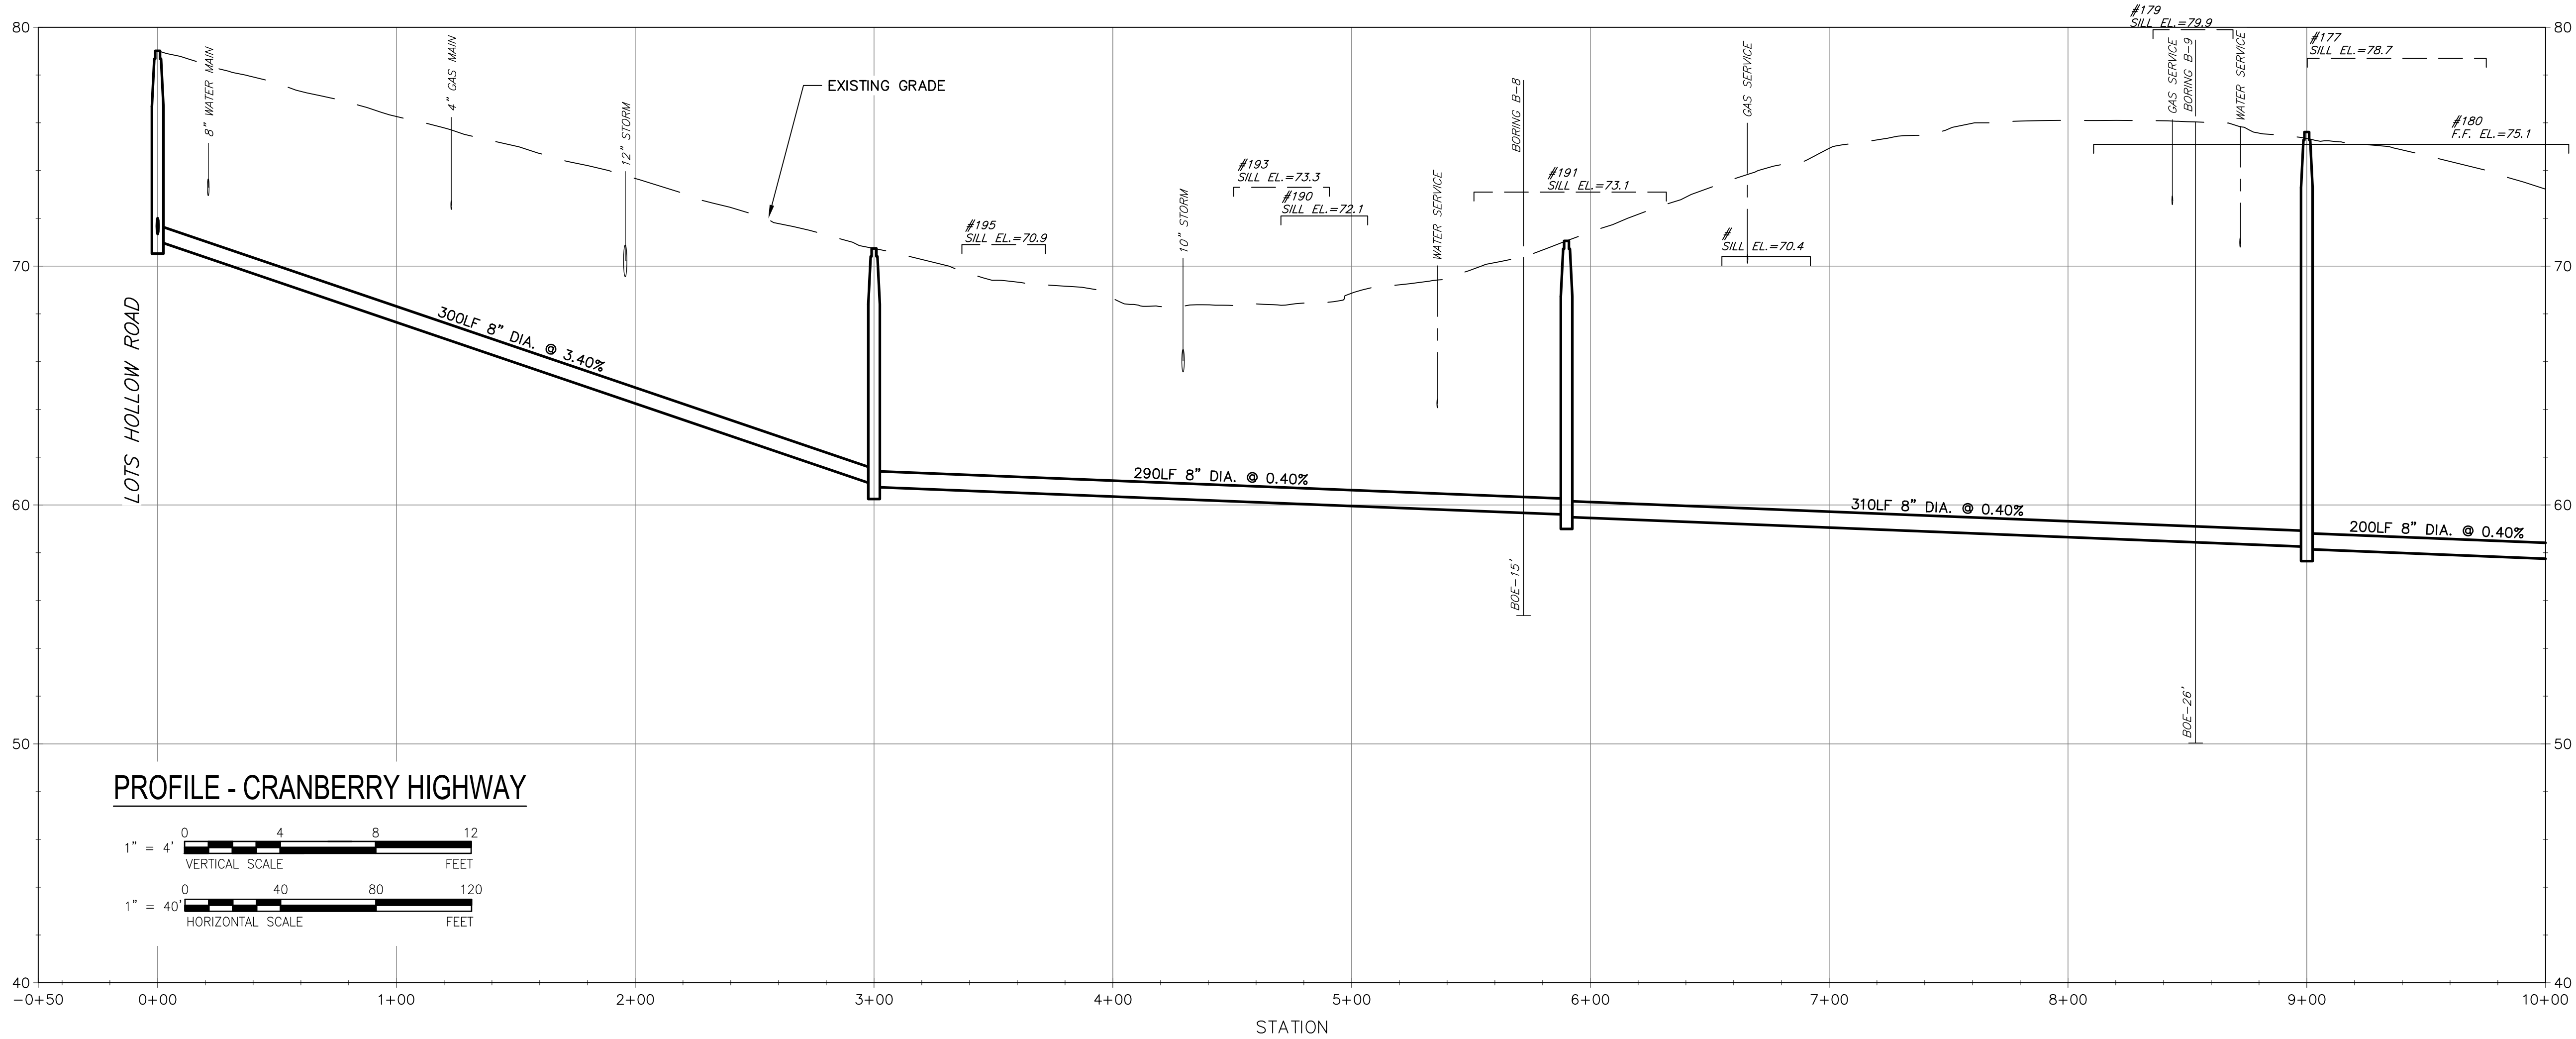


Project Management Initials: _____ Designer: _____ Checked: _____ Approved: _____
Last saved by: CURRANM(2017-05-19) Last Plotted: 2017-06-21
Filename: L:\WORK\60476644 - ORLEANS DOWNTOWN SEWER\3D - DOWNTOWN_SOURCE DRAWINGS\PS-1 - DOWNTOWN.DWG

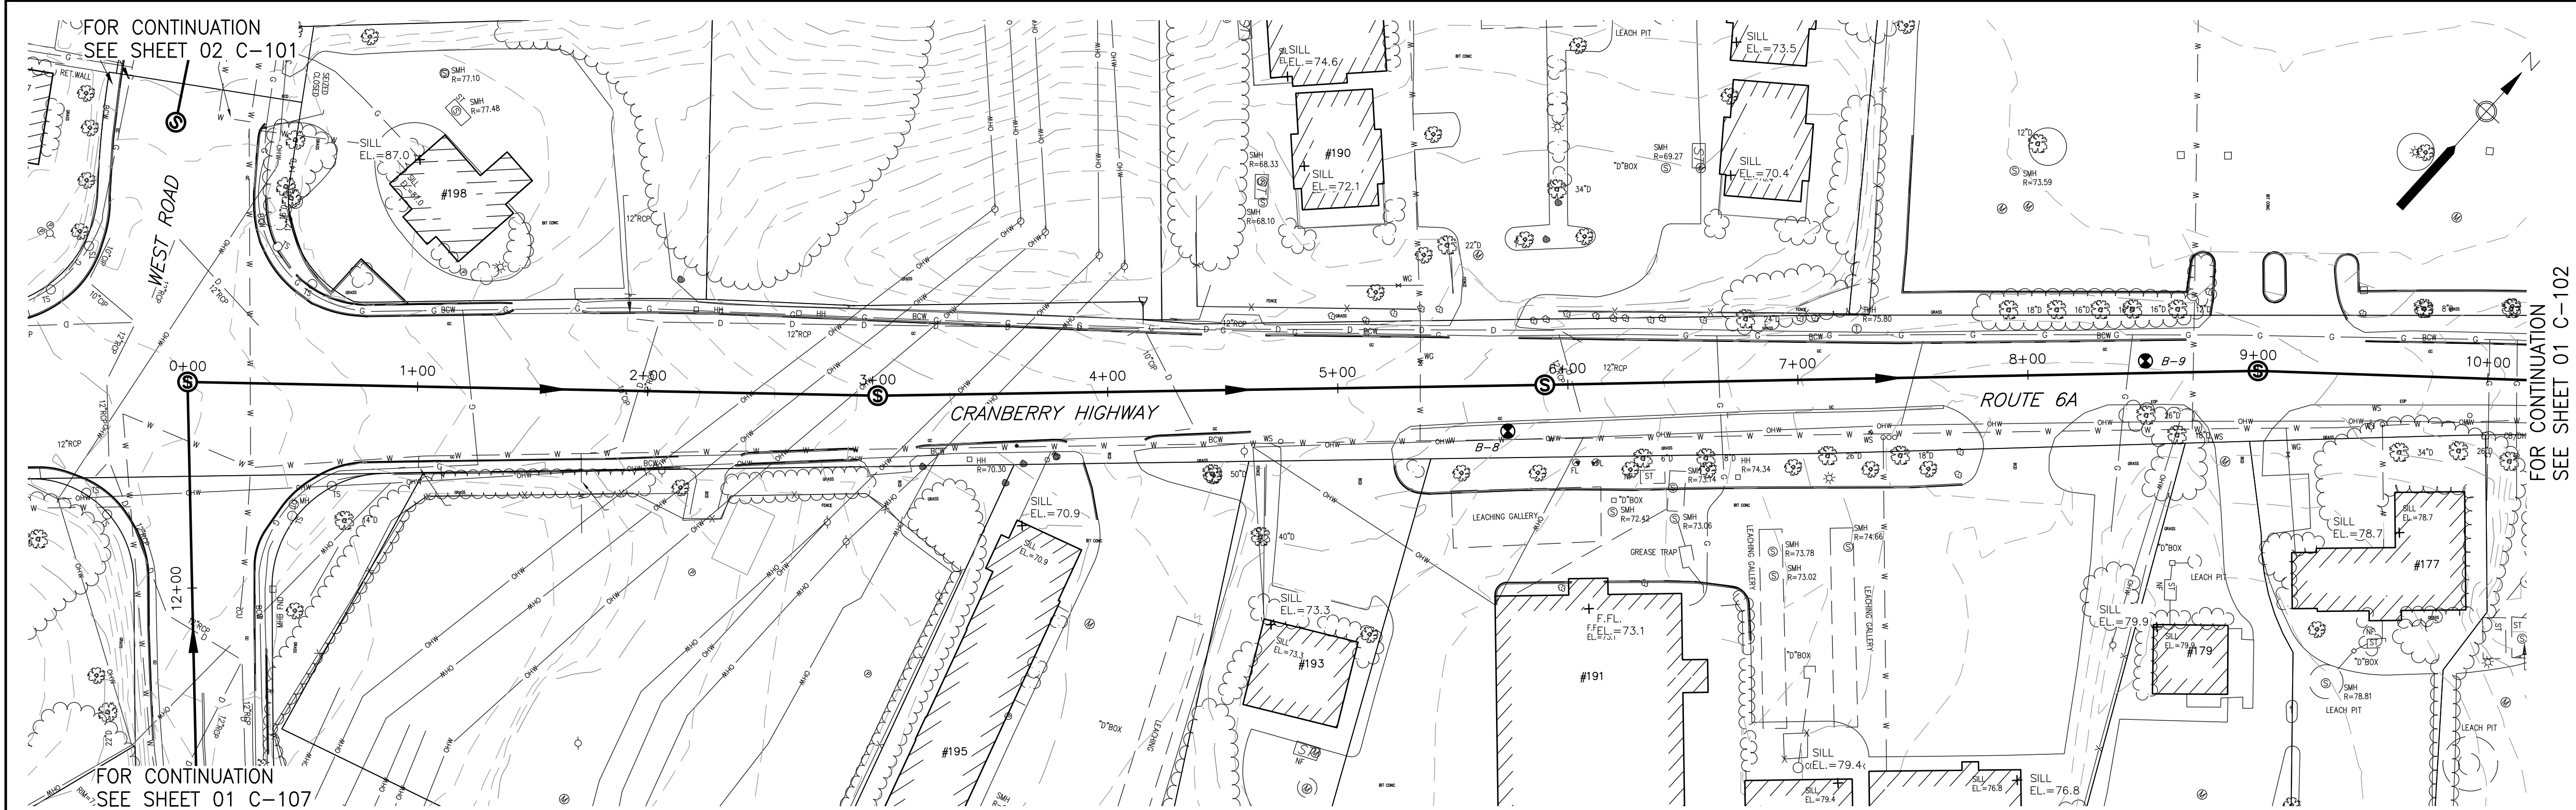

PROJECT

Downtown Area
Plans and Profiles

25% Preliminary
Design Report

CLIENT

Town of Orleans, MA

19 SCHOOL ROAD
ORLEANS, MA 02653
(508) 240-3700

CONSULTANT

AECOM TECHNICAL SERVICES, INC.
9 JONATHAN BOURNE DRIVE
POCASSET, MA 02559
PHONE: (508) 833-6950
www.aecom.com

CONSULTANTS

REGISTRATION

ISSUE/REVISION

I/R	DATE	DESCRIPTION
-----	------	-------------

PROJECT NUMBER

60476644

Designed By: **M. CURRAN**

Drawn By: **M. CURRAN**

Dept Check: **T. PARECE**

Proj Check: **M. DONOGHUE**

Date: **----**

Scale: **AS NOTED**

DISCIPLINE

CIVIL

SHEET TITLE

PLAN AND PROFILE SEWER
CRANBERRY HIGHWAY I


SHEET NUMBER

01 C-101





PLAN - CRANBERRY HIGHWAY

SCALE: 1"=40'

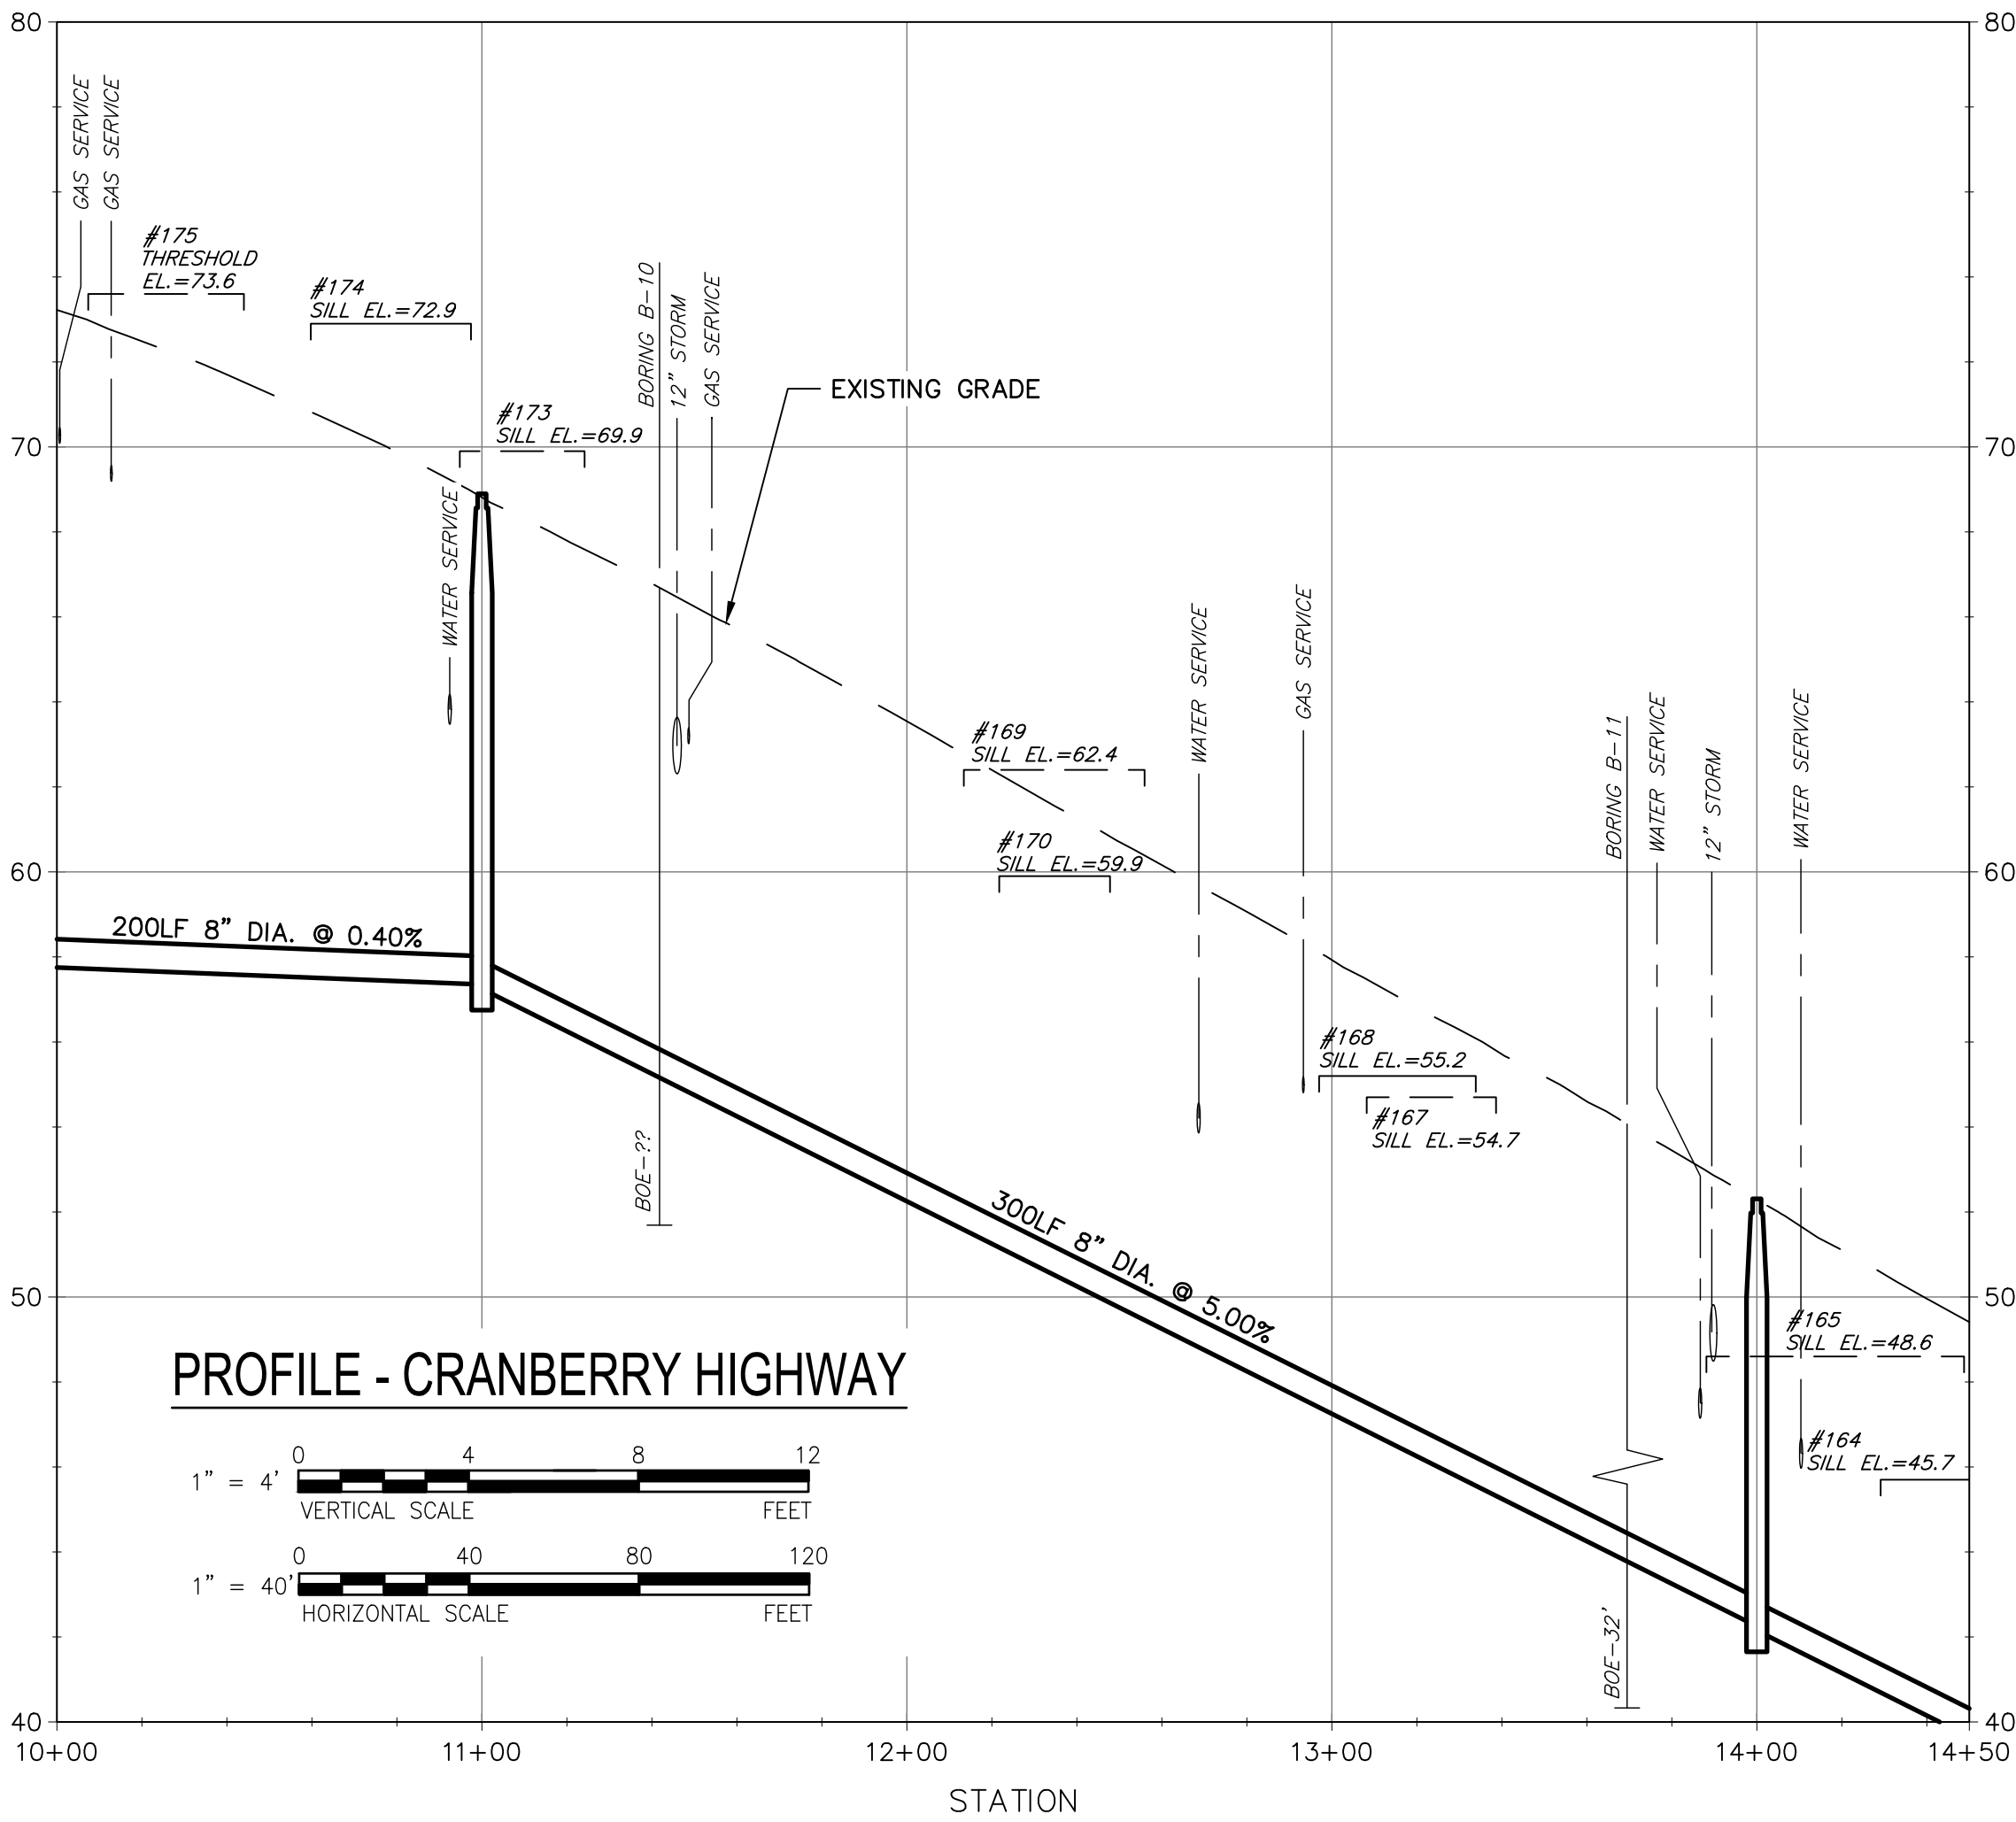

PROFILE - CRANBERRY HIGHWAY

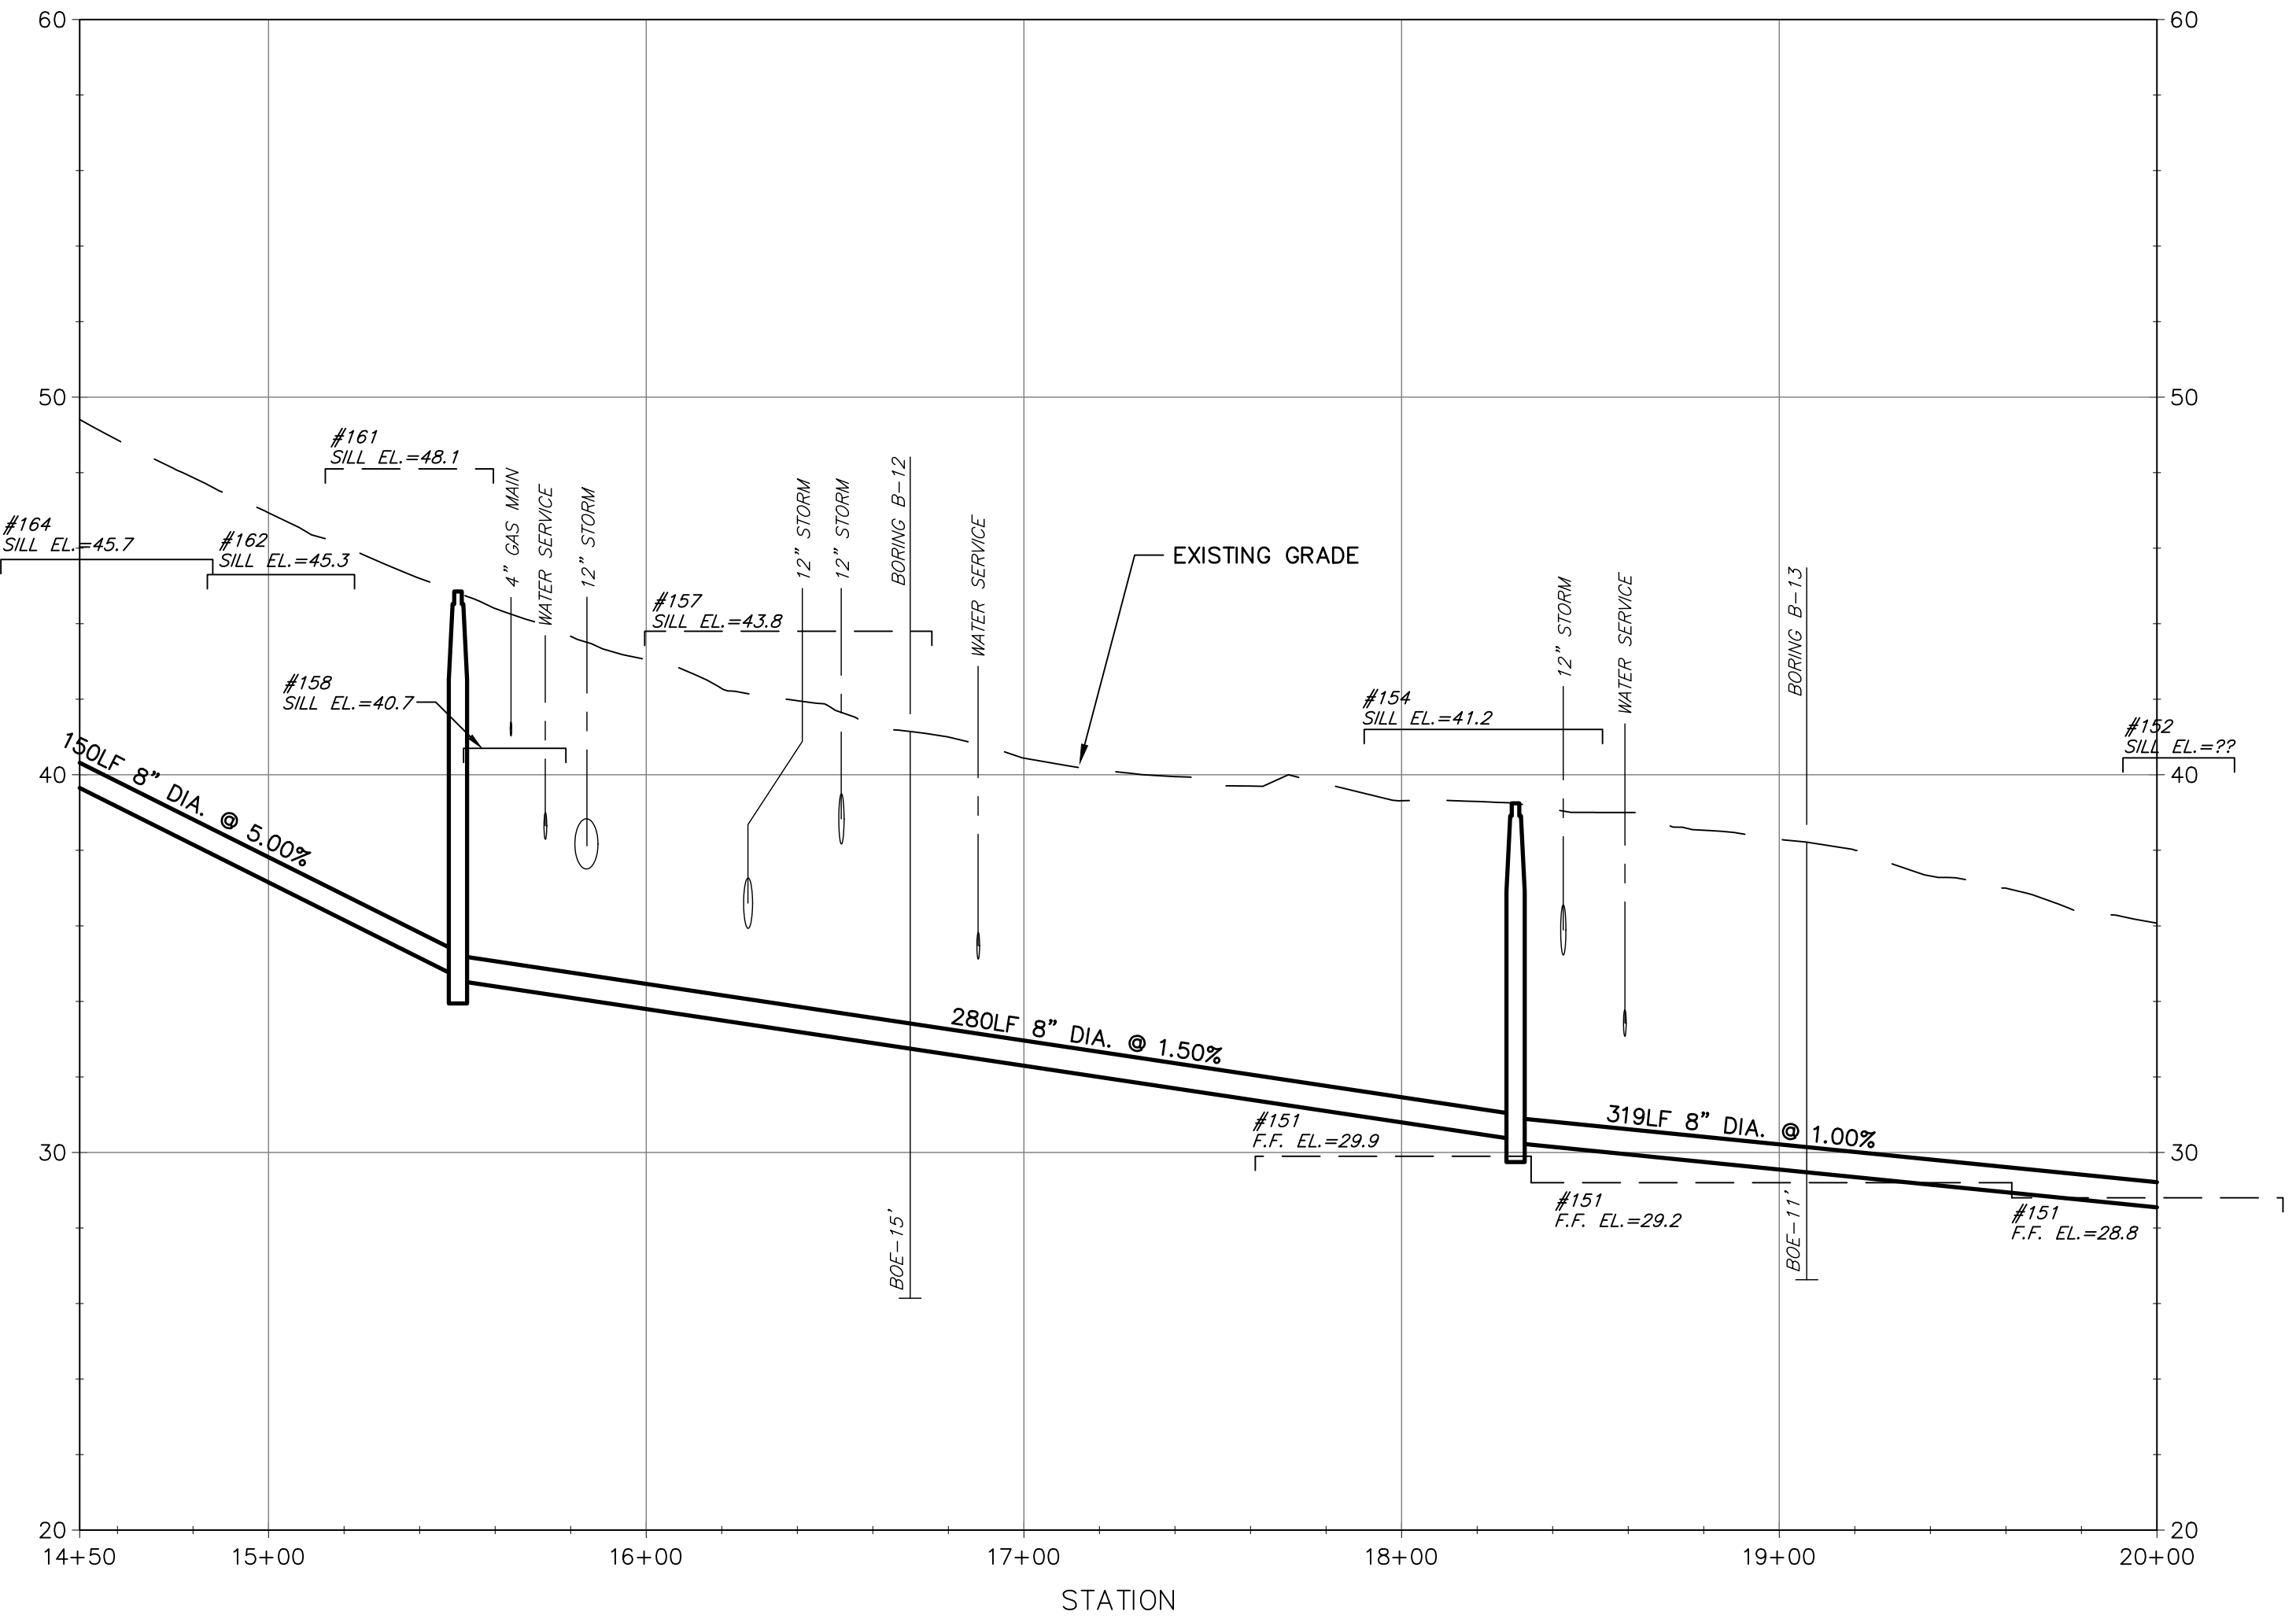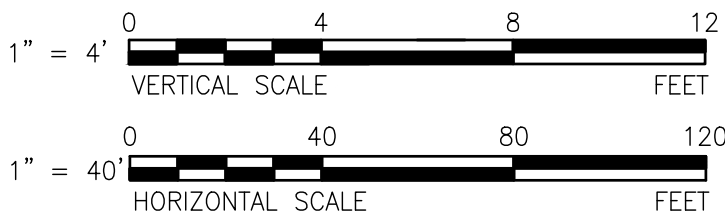

Last saved by: CURRANM(2017-05-19) Last Plotted: 2017-06-21
Filename: L:\WORK\6476644 - ORLEANS DOWNTOWN SEWER\3D - DOWNTOWN\SOURCE DRAWINGS\PS-1 - DOWNTOWN.DWG



PROJECT

Downtown Area
Plans and Profiles

25% Preliminary
Design Report

CLIENT

Town of Orleans, MA

19 SCHOOL ROAD
ORLEANS, MA 02653
(508) 240-3700

CONSULTANT

AECOM TECHNICAL SERVICES, INC.
9 JONATHAN BOURNE DRIVE
POCASSET, MA 02559
PHONE: (508) 833-6950
www.aecom.com

CONSULTANTS

REGISTRATION

ISSUE/REVISION

I/R	DATE	DESCRIPTION

PROJECT NUMBER

60476644

Designed By: M. CURRAN

Drawn By: M. CURRAN

Dept Check: T. PARECE

Proj Check: M. DONOGHUE

Date: ----

Scale: AS NOTED

DISCIPLINE

CIVIL

SHEET TITLE


PLAN AND PROFILE SEWER
CRABERRY HIGHWAY II

SHEET NUMBER

01 C-102


Last saved by: CURRANM(2017-05-19) Last Plotted: 2017-05-21
Filename: L:\WORK\16476644 - ORLEANS DOWNTOWN SEWER\3D - DOWNTOWN\SOURCE DRAWINGS\PS-1 - DOWNTOWN.DWG

Project Management Initials: _____ Designer: _____ Checked: _____ Approved: _____

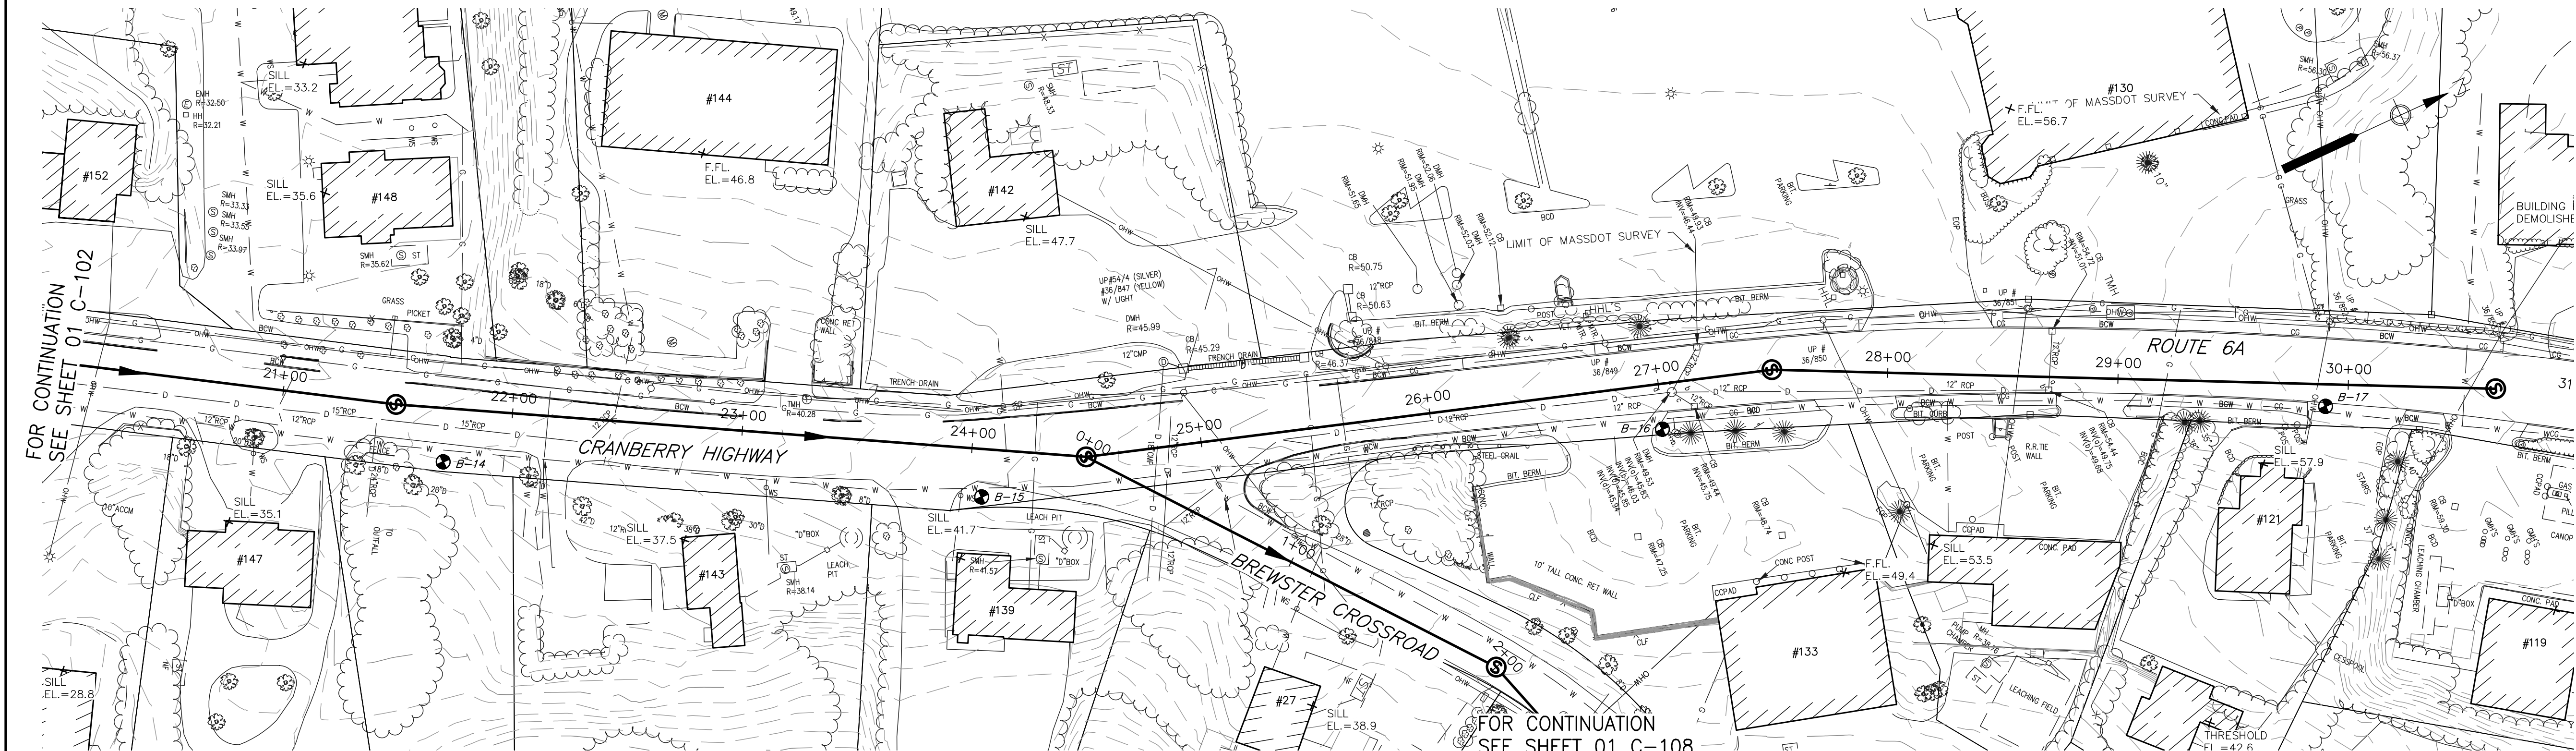


PLAN - CRANBERRY HIGHWAY

SCALE: 1"=40'

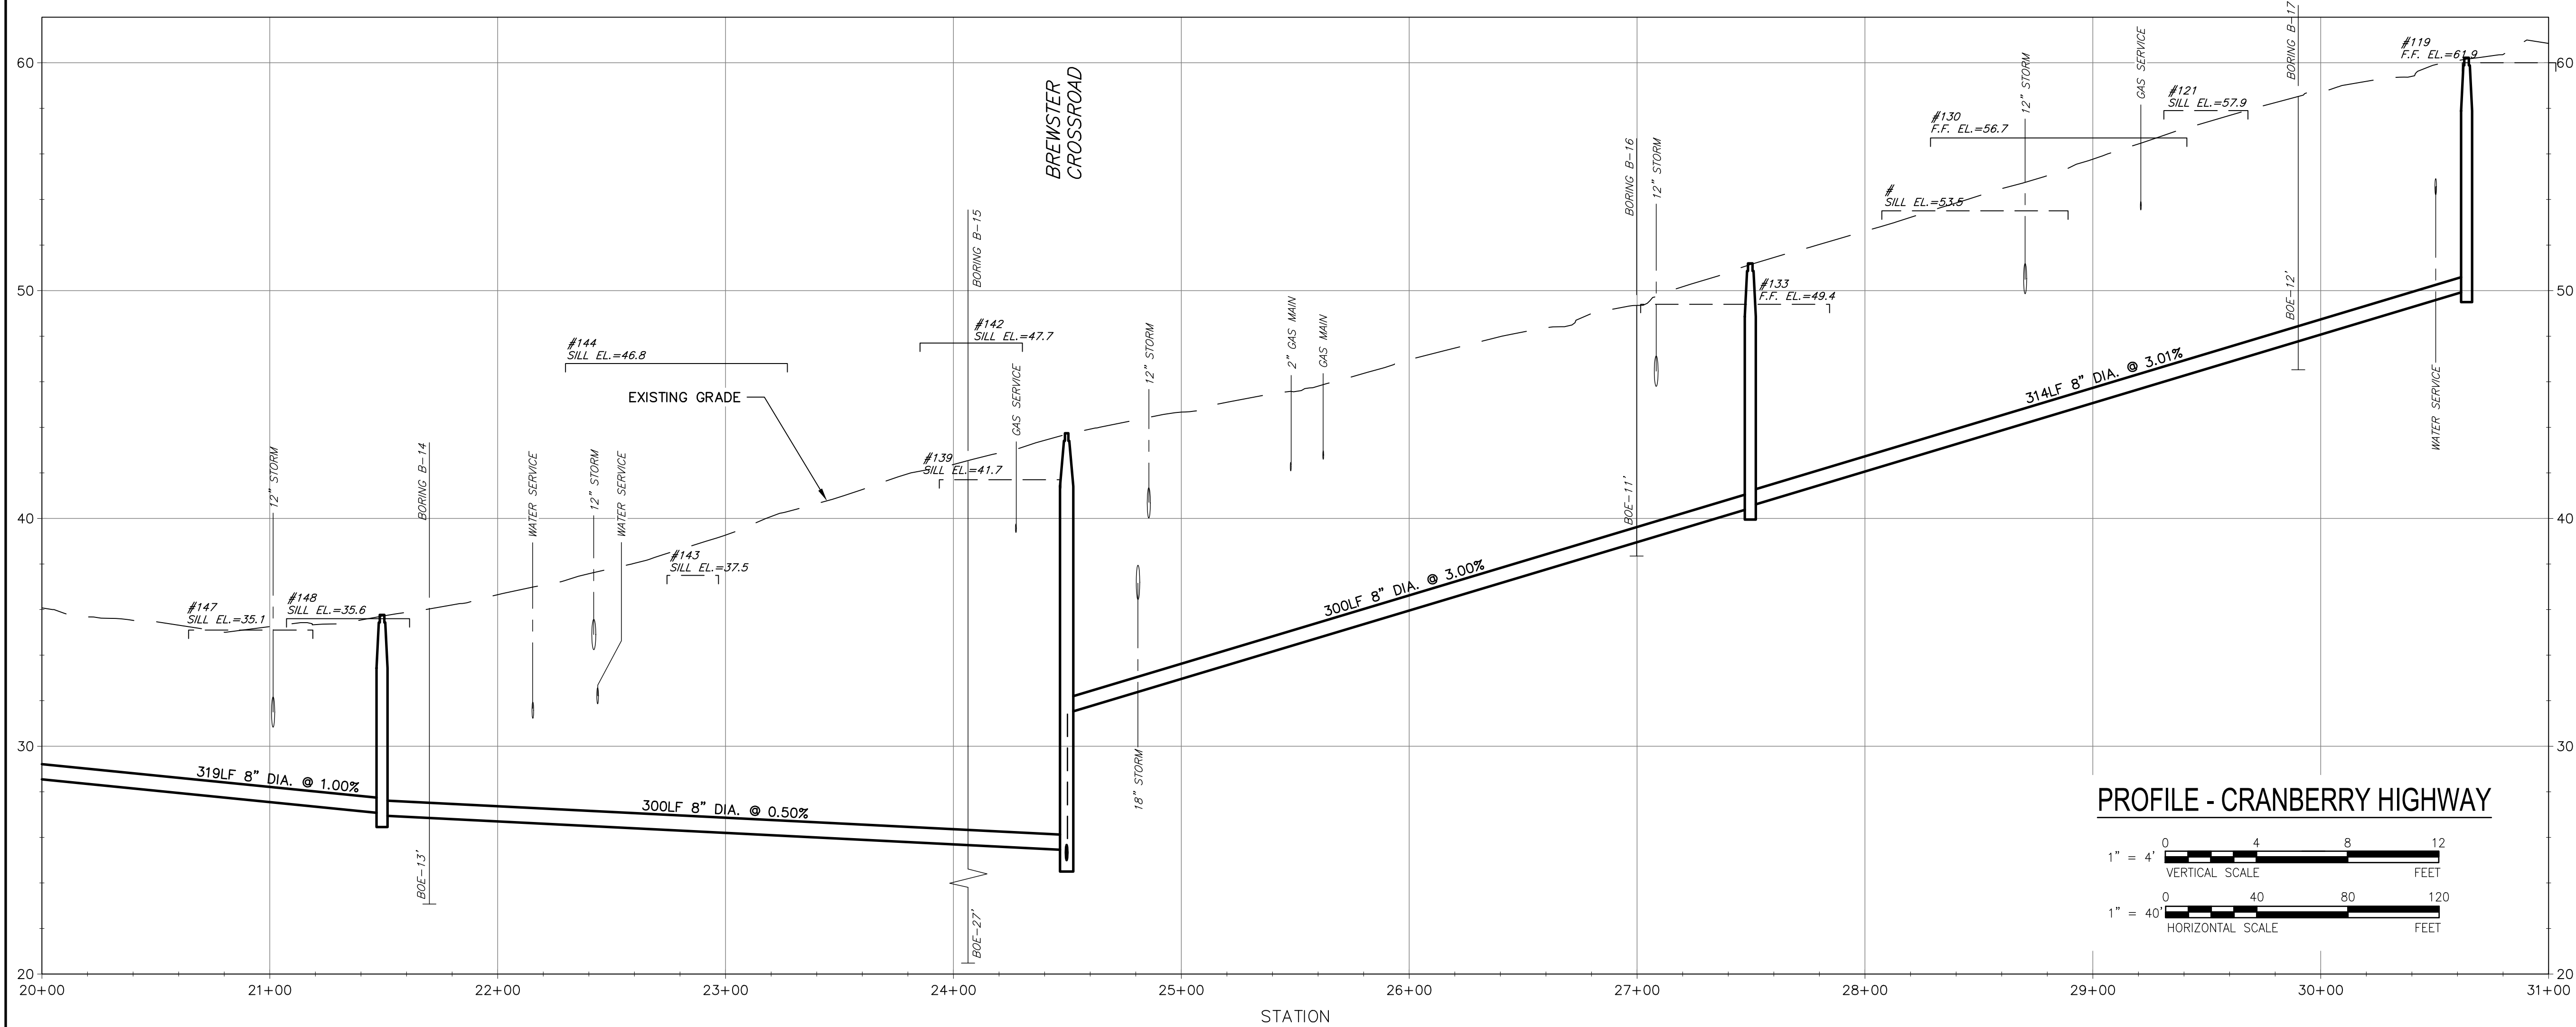

PROFILE - CRANBERRY HIGHWAY

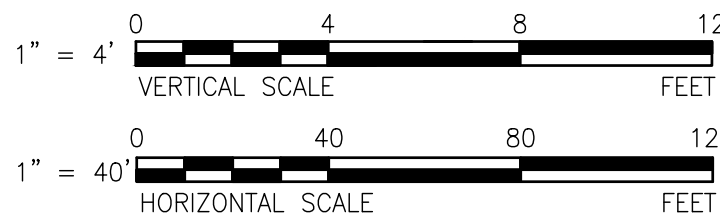

PROJECT

Downtown Area
Plans and Profiles

25% Preliminary
Design Report

CLIENT

Town of Orleans, MA

19 SCHOOL ROAD
ORLEANS, MA 02653
(508) 240-3700

CONSULTANT

AECOM TECHNICAL SERVICES, INC.
9 JONATHAN BOURNE DRIVE
POCASSET, MA 02559
PHONE: (508) 833-6950
www.aecom.com

CONSULTANTS

REGISTRATION

ISSUE/REVISION

I/R	DATE	DESCRIPTION

PROJECT NUMBER

60476644

Designed By: **M. CURRAN**

Drawn By: **M. CURRAN**

Dept Check: **T. PARECE**

Proj Check: **M. DONOGHUE**

Date: **----**

Scale: **AS NOTED**

DISCIPLINE


CIVIL

SHEET TITLE


PLAN AND PROFILE SEWER
CRANBERRY HIGHWAY III

SHEET NUMBER


01 C-103

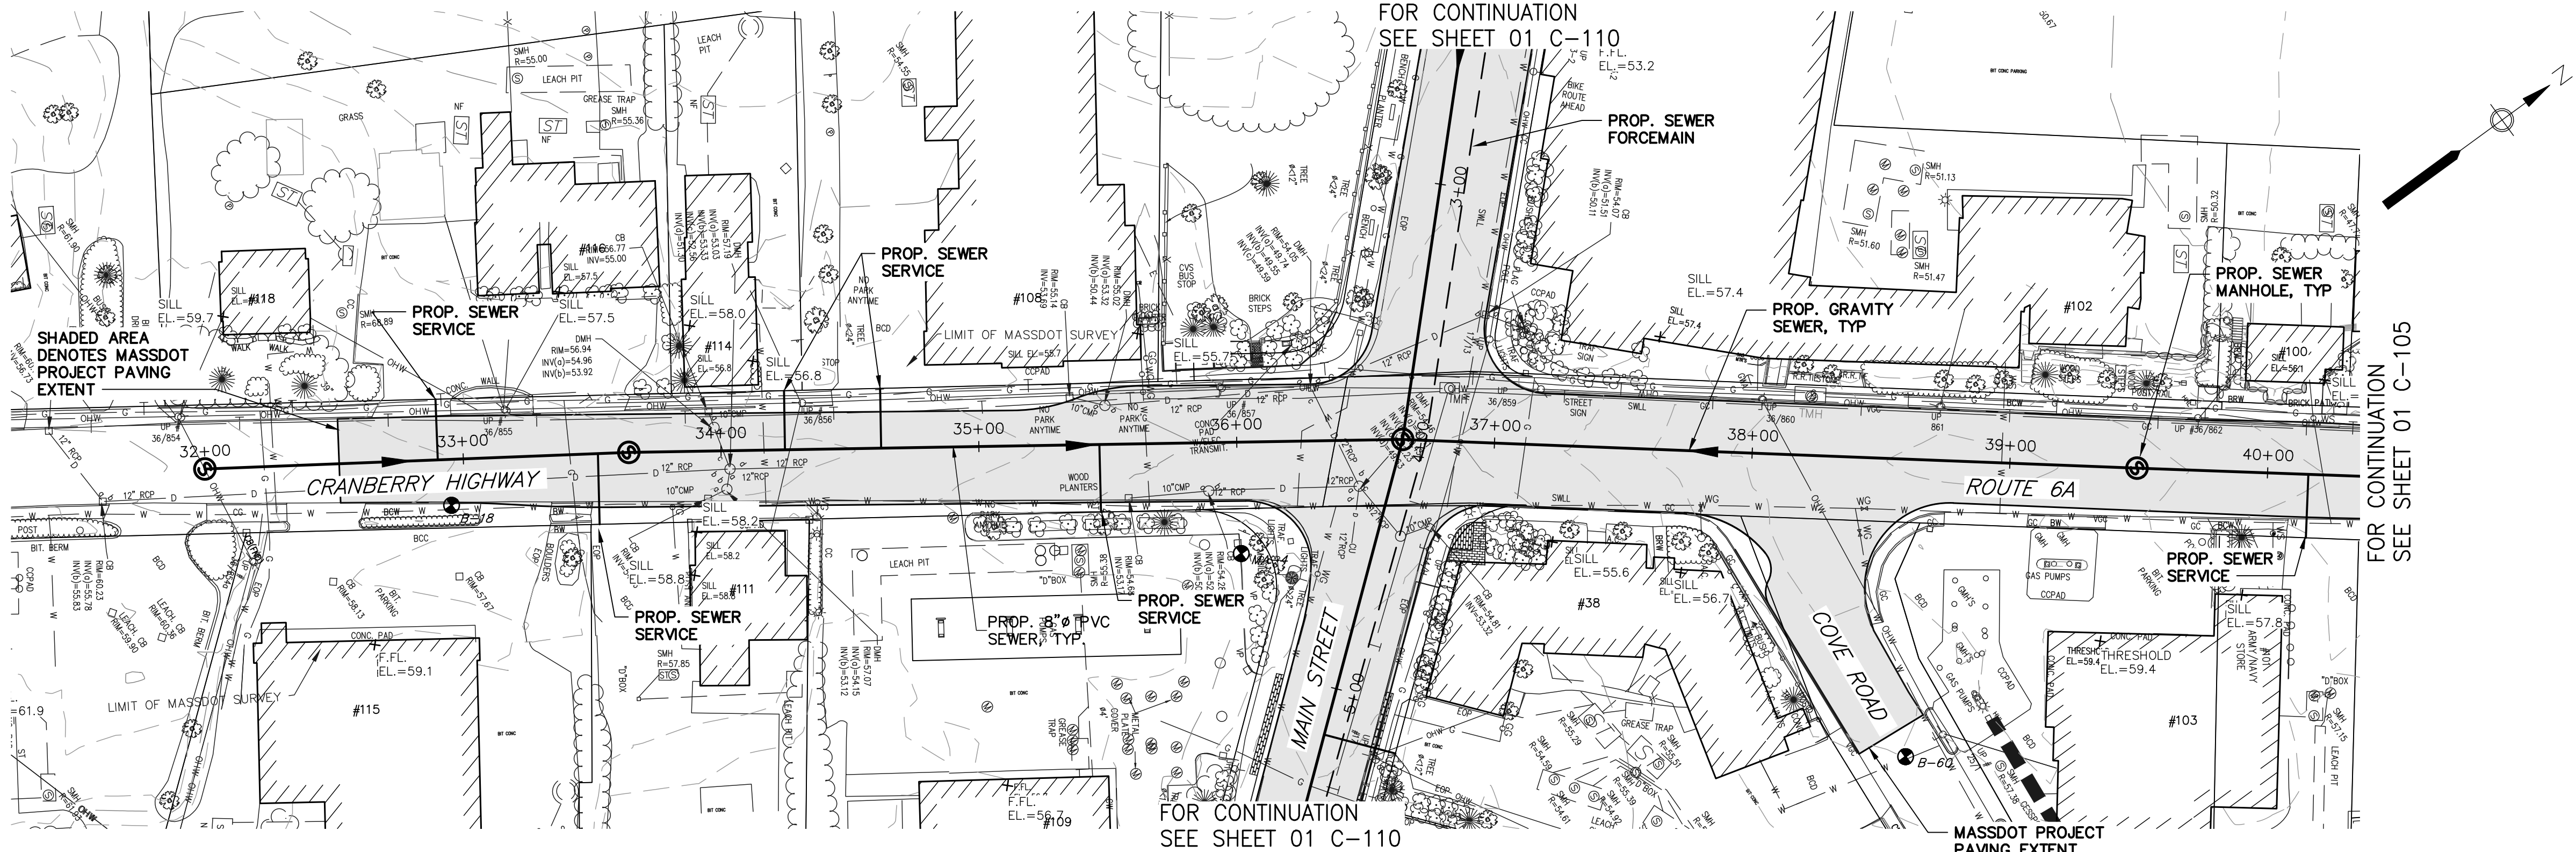

PLAN - CRANBERRY HIGHWAY
SCALE: 1"=40'

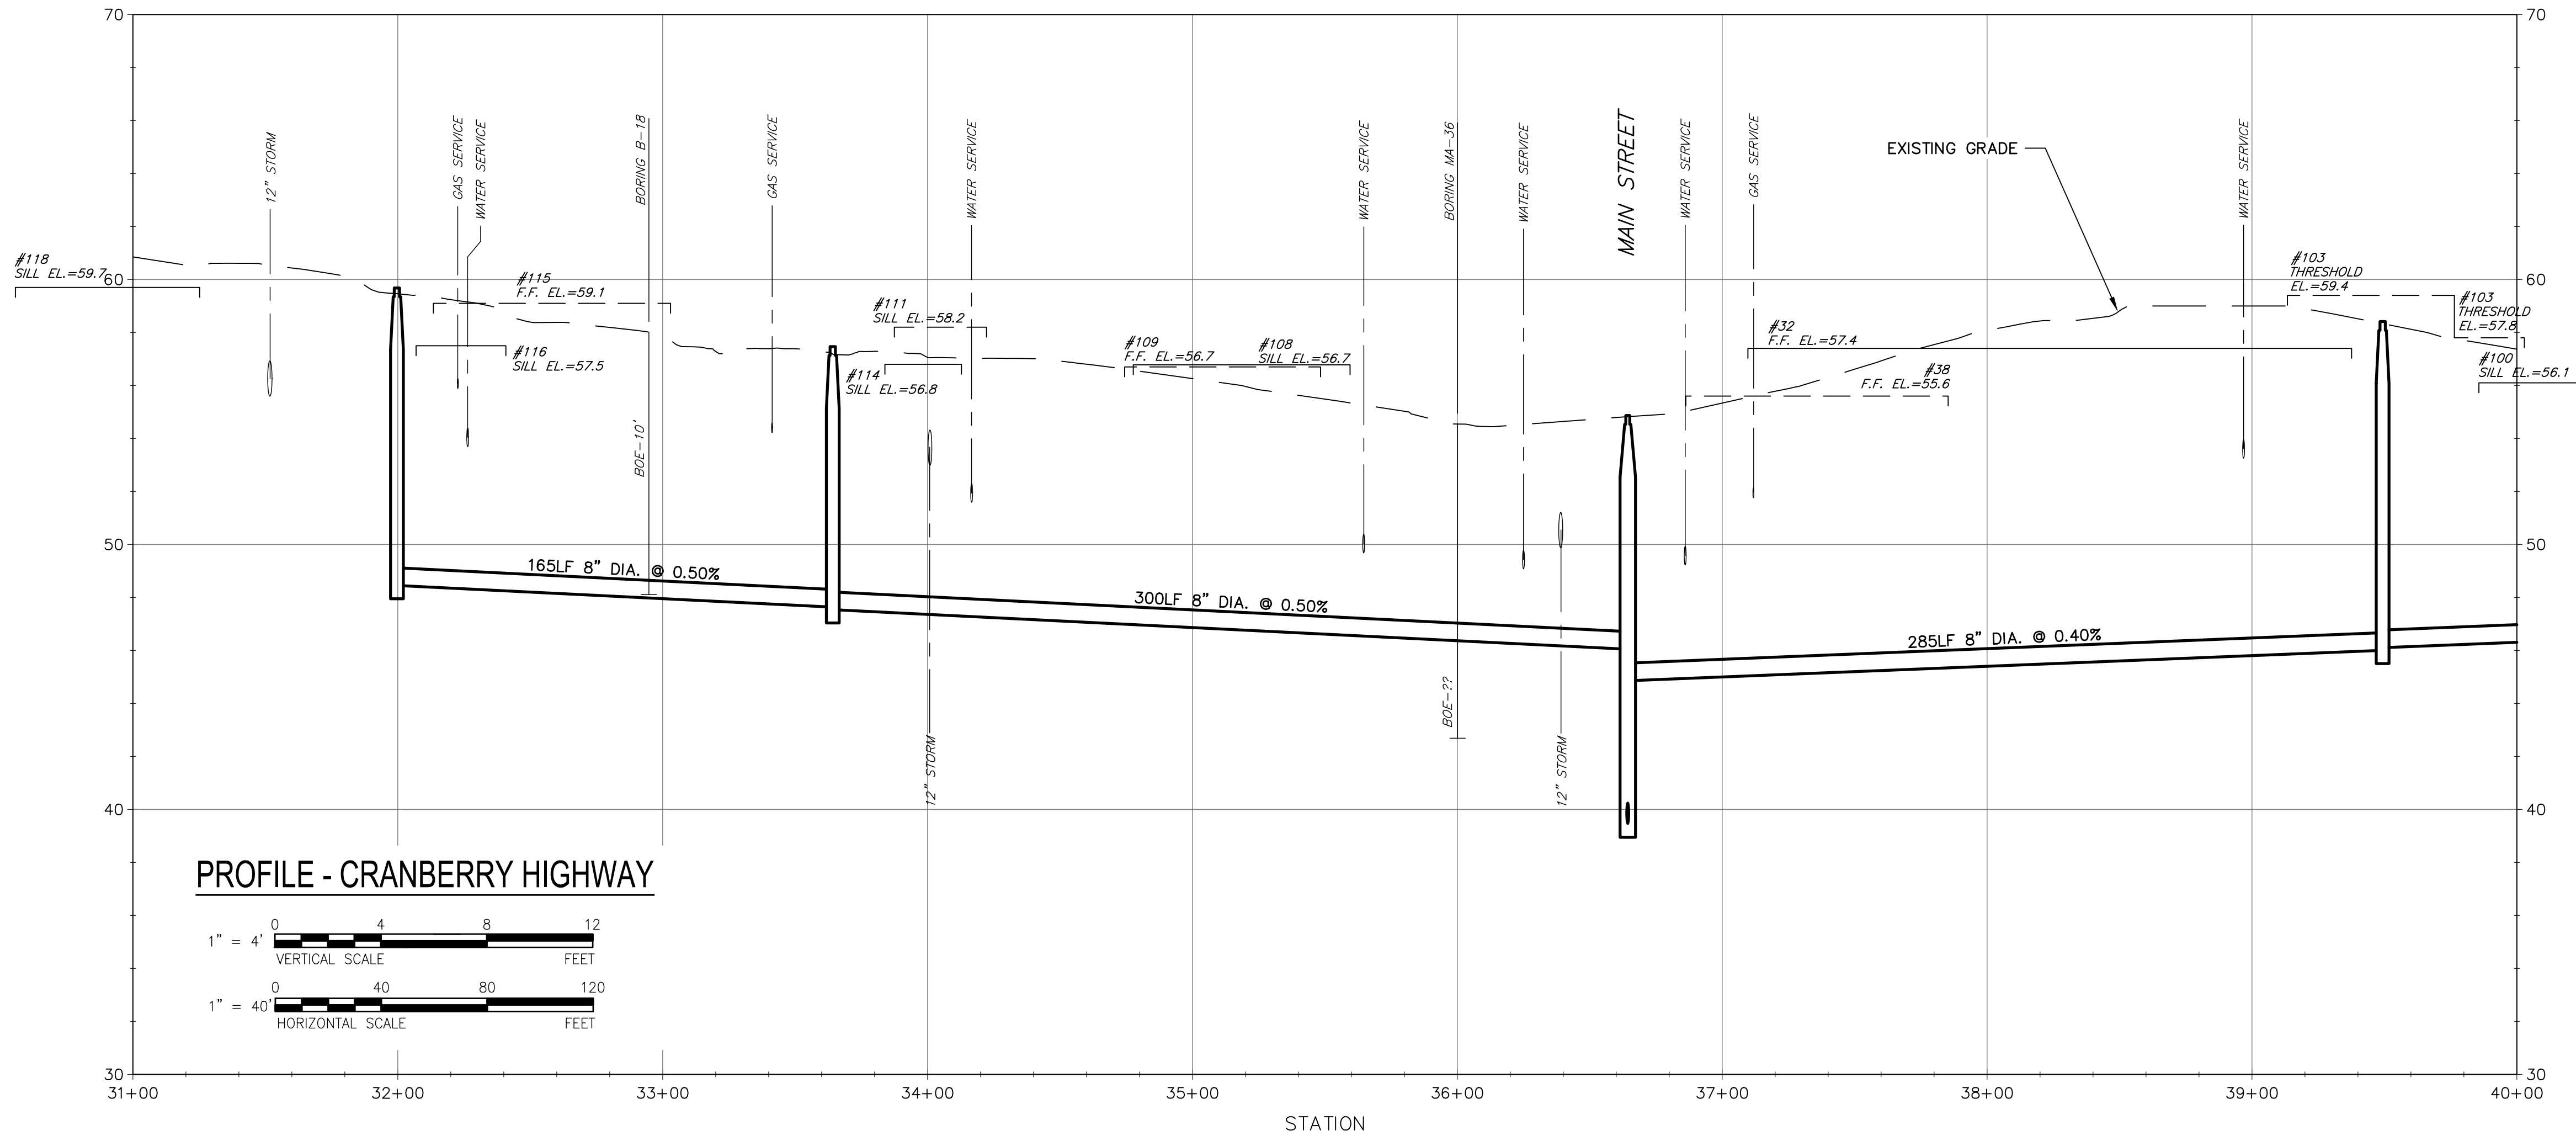

PROFILE - CRANBERRY HIGHWAY

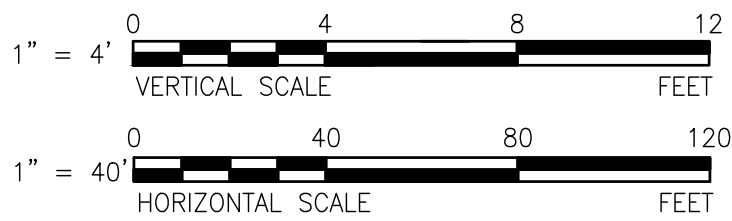

AECOM

PROJECT

Downtown Area
Plans and Profiles

25% Preliminary
Design Report

CLIENT

Town of Orleans, MA

19 SCHOOL ROAD
ORLEANS, MA 02653
(508) 240-3700

CONSULTANT

AECOM TECHNICAL SERVICES, INC.
9 JONATHAN BOURNE DRIVE
POCASSET, MA 02559
PHONE: (508) 833-6950
www.aecom.com

CONSULTANTS

REGISTRATION

SKETCH PLAN SHOWING
LIMITS OF MDOT PAVING
5-19-2017

ISSUE/REVISION

I/R DATE DESCRIPTION

PROJECT NUMBER

60476644

Designed By: M. CURRAN

Drawn By: M. CURRAN

Dept Check: T. PARECE

Proj Check: M. DONOGHUE

Date: ---

Scale: AS NOTED

DISCIPLINE


CIVIL

SHEET TITLE


PLAN AND PROFILE SEWER
CRANBERRY HIGHWAY IV

SHEET NUMBER


01 C-104

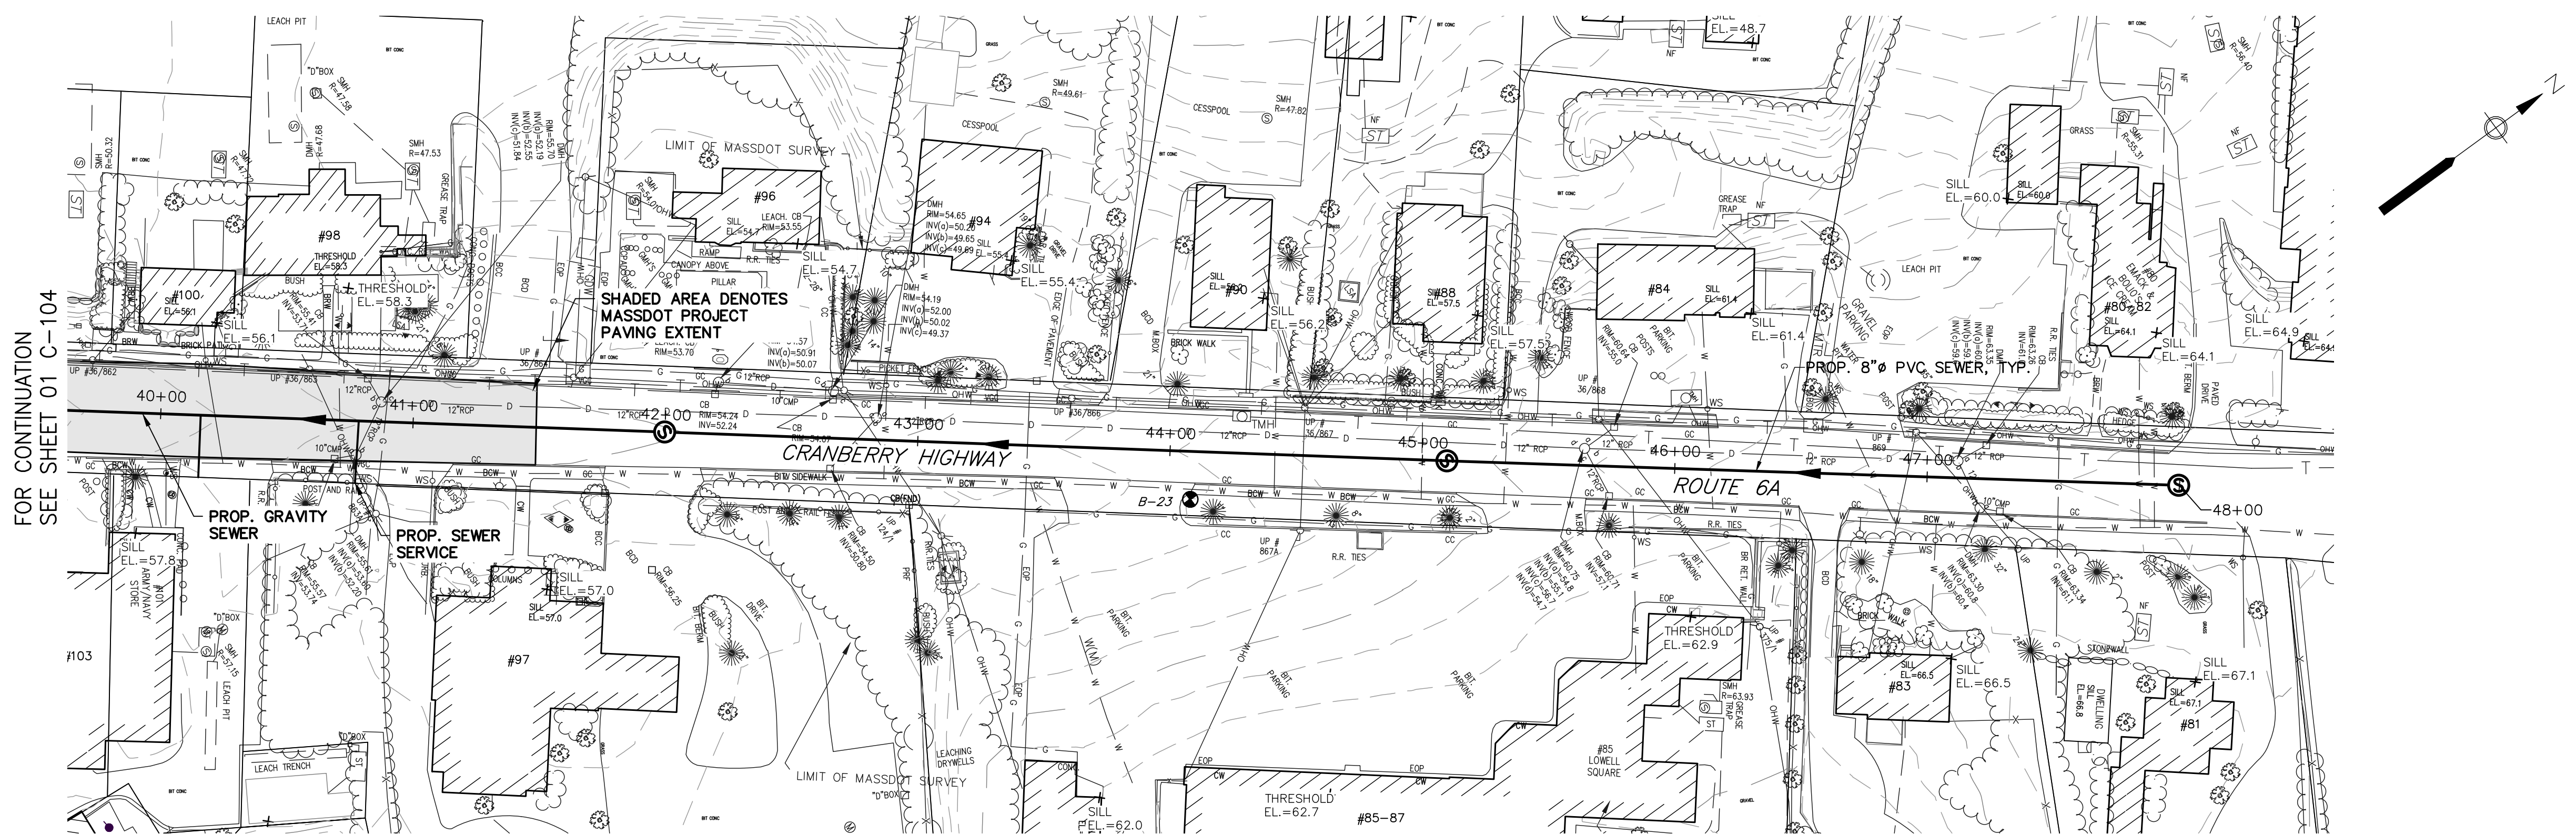

PLAN - CRANBERRY HIGHWAY
SCALE: 1"=40'

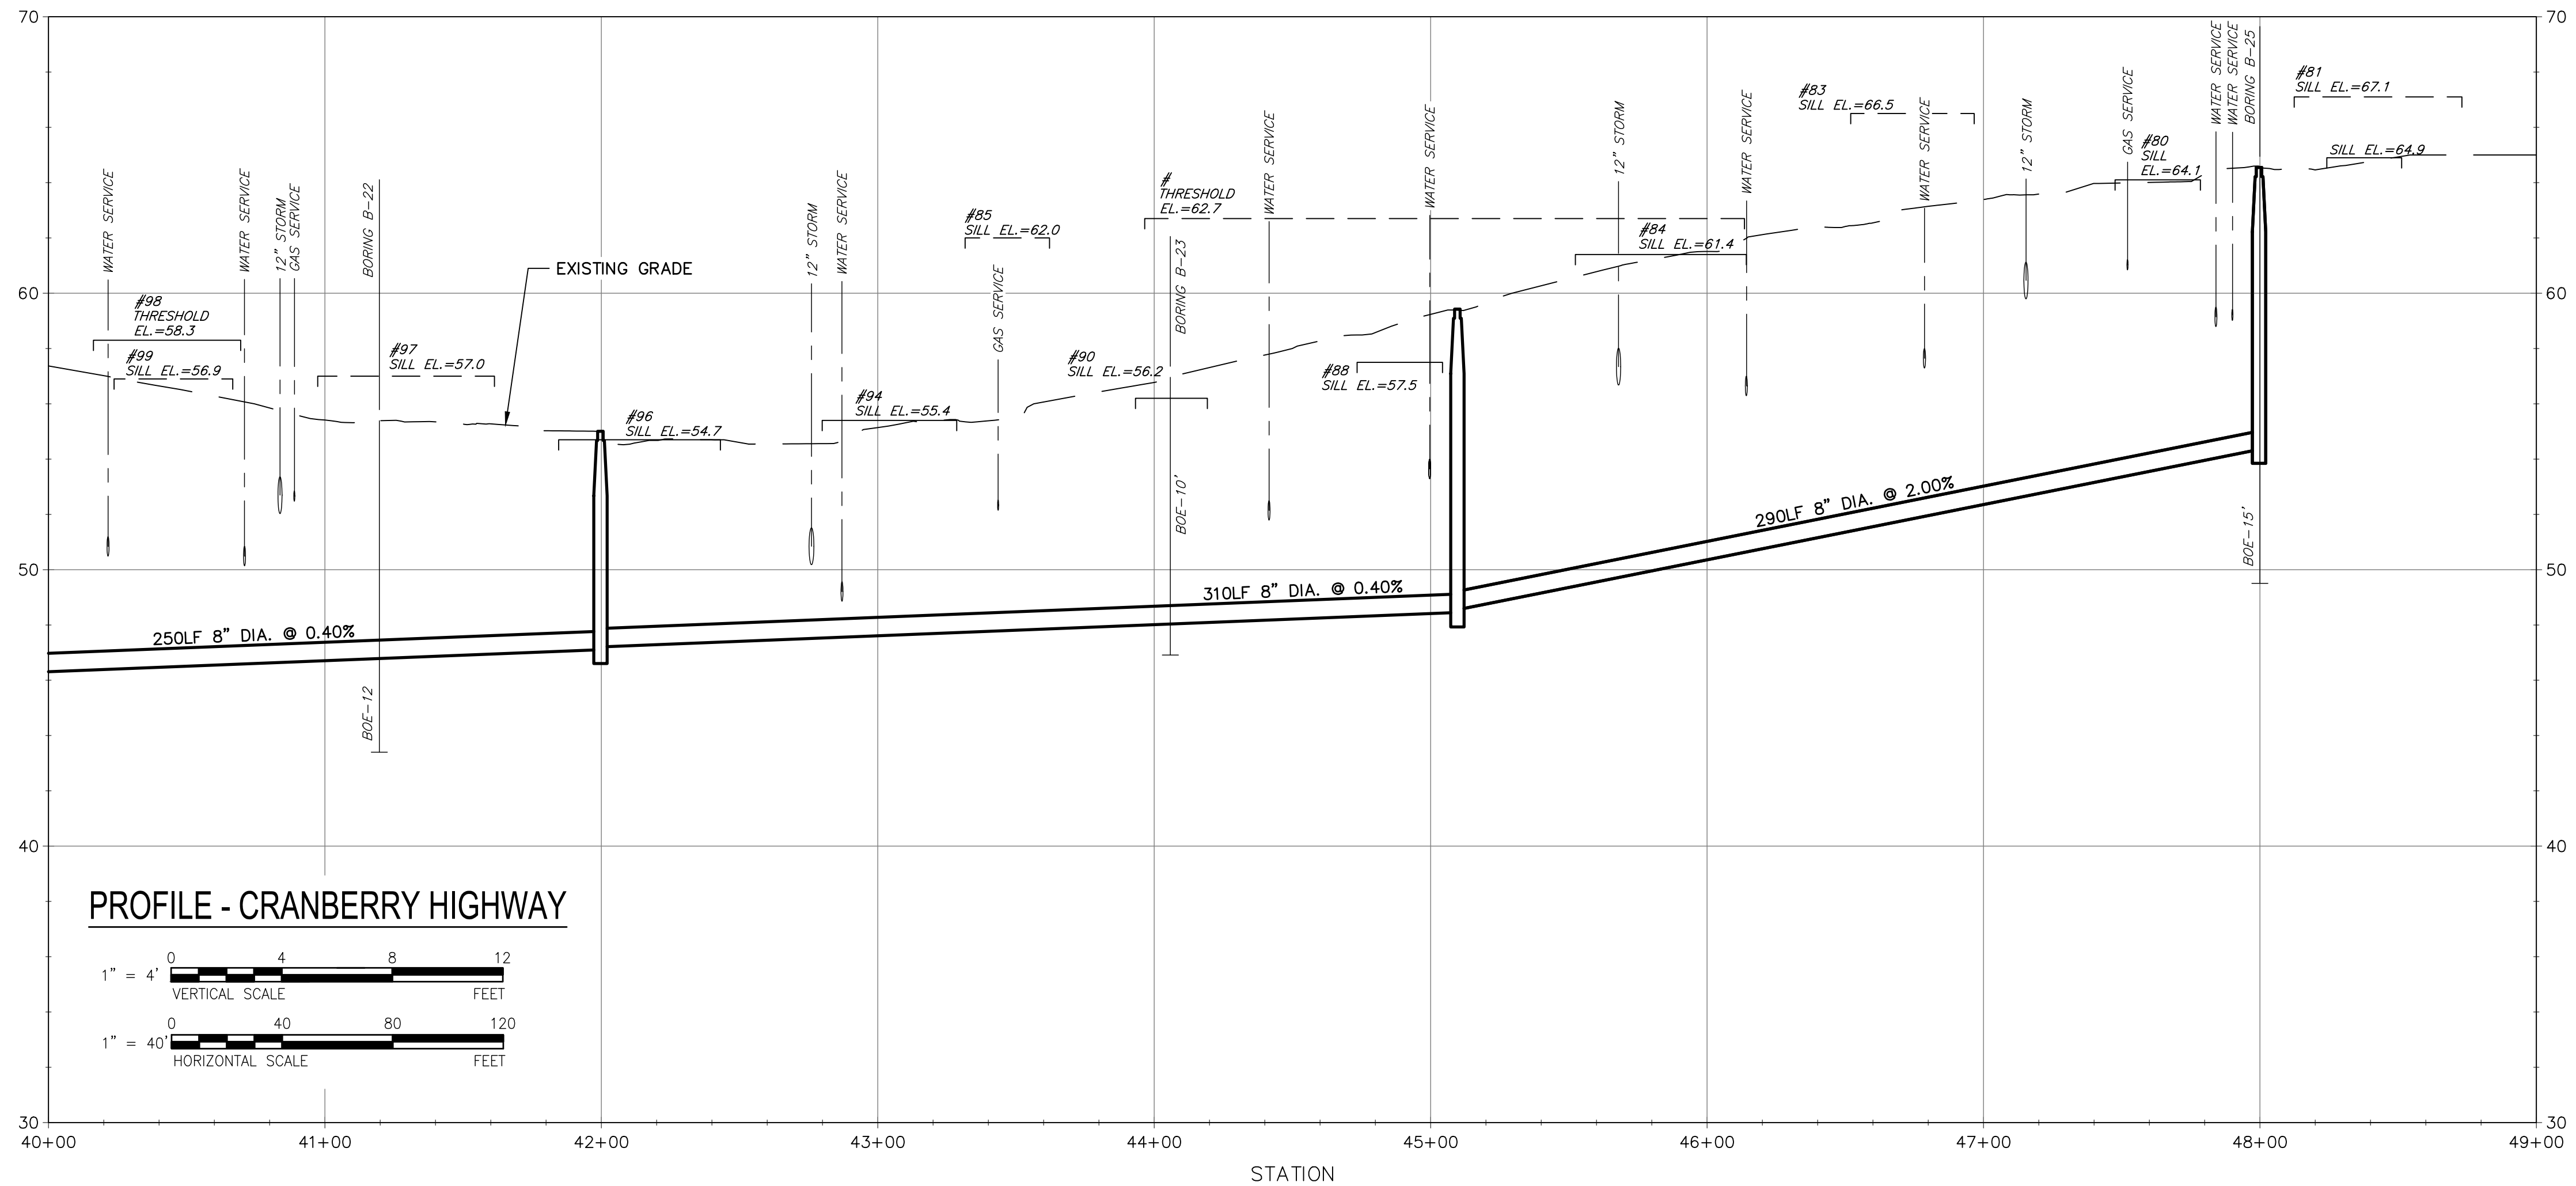

PROFILE - CRANBERRY HIGHWAY

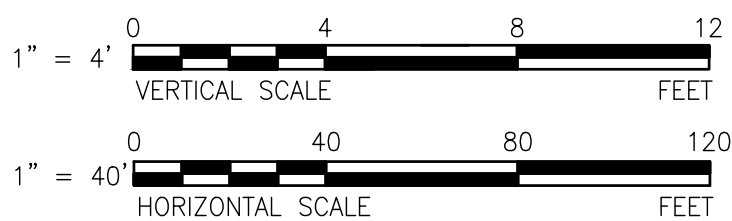

PROJECT
Downtown Area
Plans and Profiles

25% Preliminary
Design Report

CLIENT
Town of Orleans, MA
19 SCHOOL ROAD
ORLEANS, MA 02653
(508) 240-3700

CONSULTANT
AECOM TECHNICAL SERVICES, INC.
9 JONATHAN BOURNE DRIVE
POCASSET, MA 02559
PHONE: (508) 833-6950
www.aecom.com

CONSULTANTS

REGISTRATION

SKETCH PLAN SHOWING
LIMITS OF MDOT PAVING
5-19-2017

ISSUE/REVISION

I/R DATE DESCRIPTION

PROJECT NUMBER



60476644

Designed By: **M. CURRAN**
Drawn By: **M. CURRAN**
Dept Check: **T. PARECE**
Proj Check: **M. DONOGHUE**
Date: **----**
Scale: **AS NOTED**

DISCIPLINE
CIVIL
SHEET TITLE

PLAN AND PROFILE SEWER
CRANBERRY HIGHWAY V

SHEET NUMBER
01 C-105

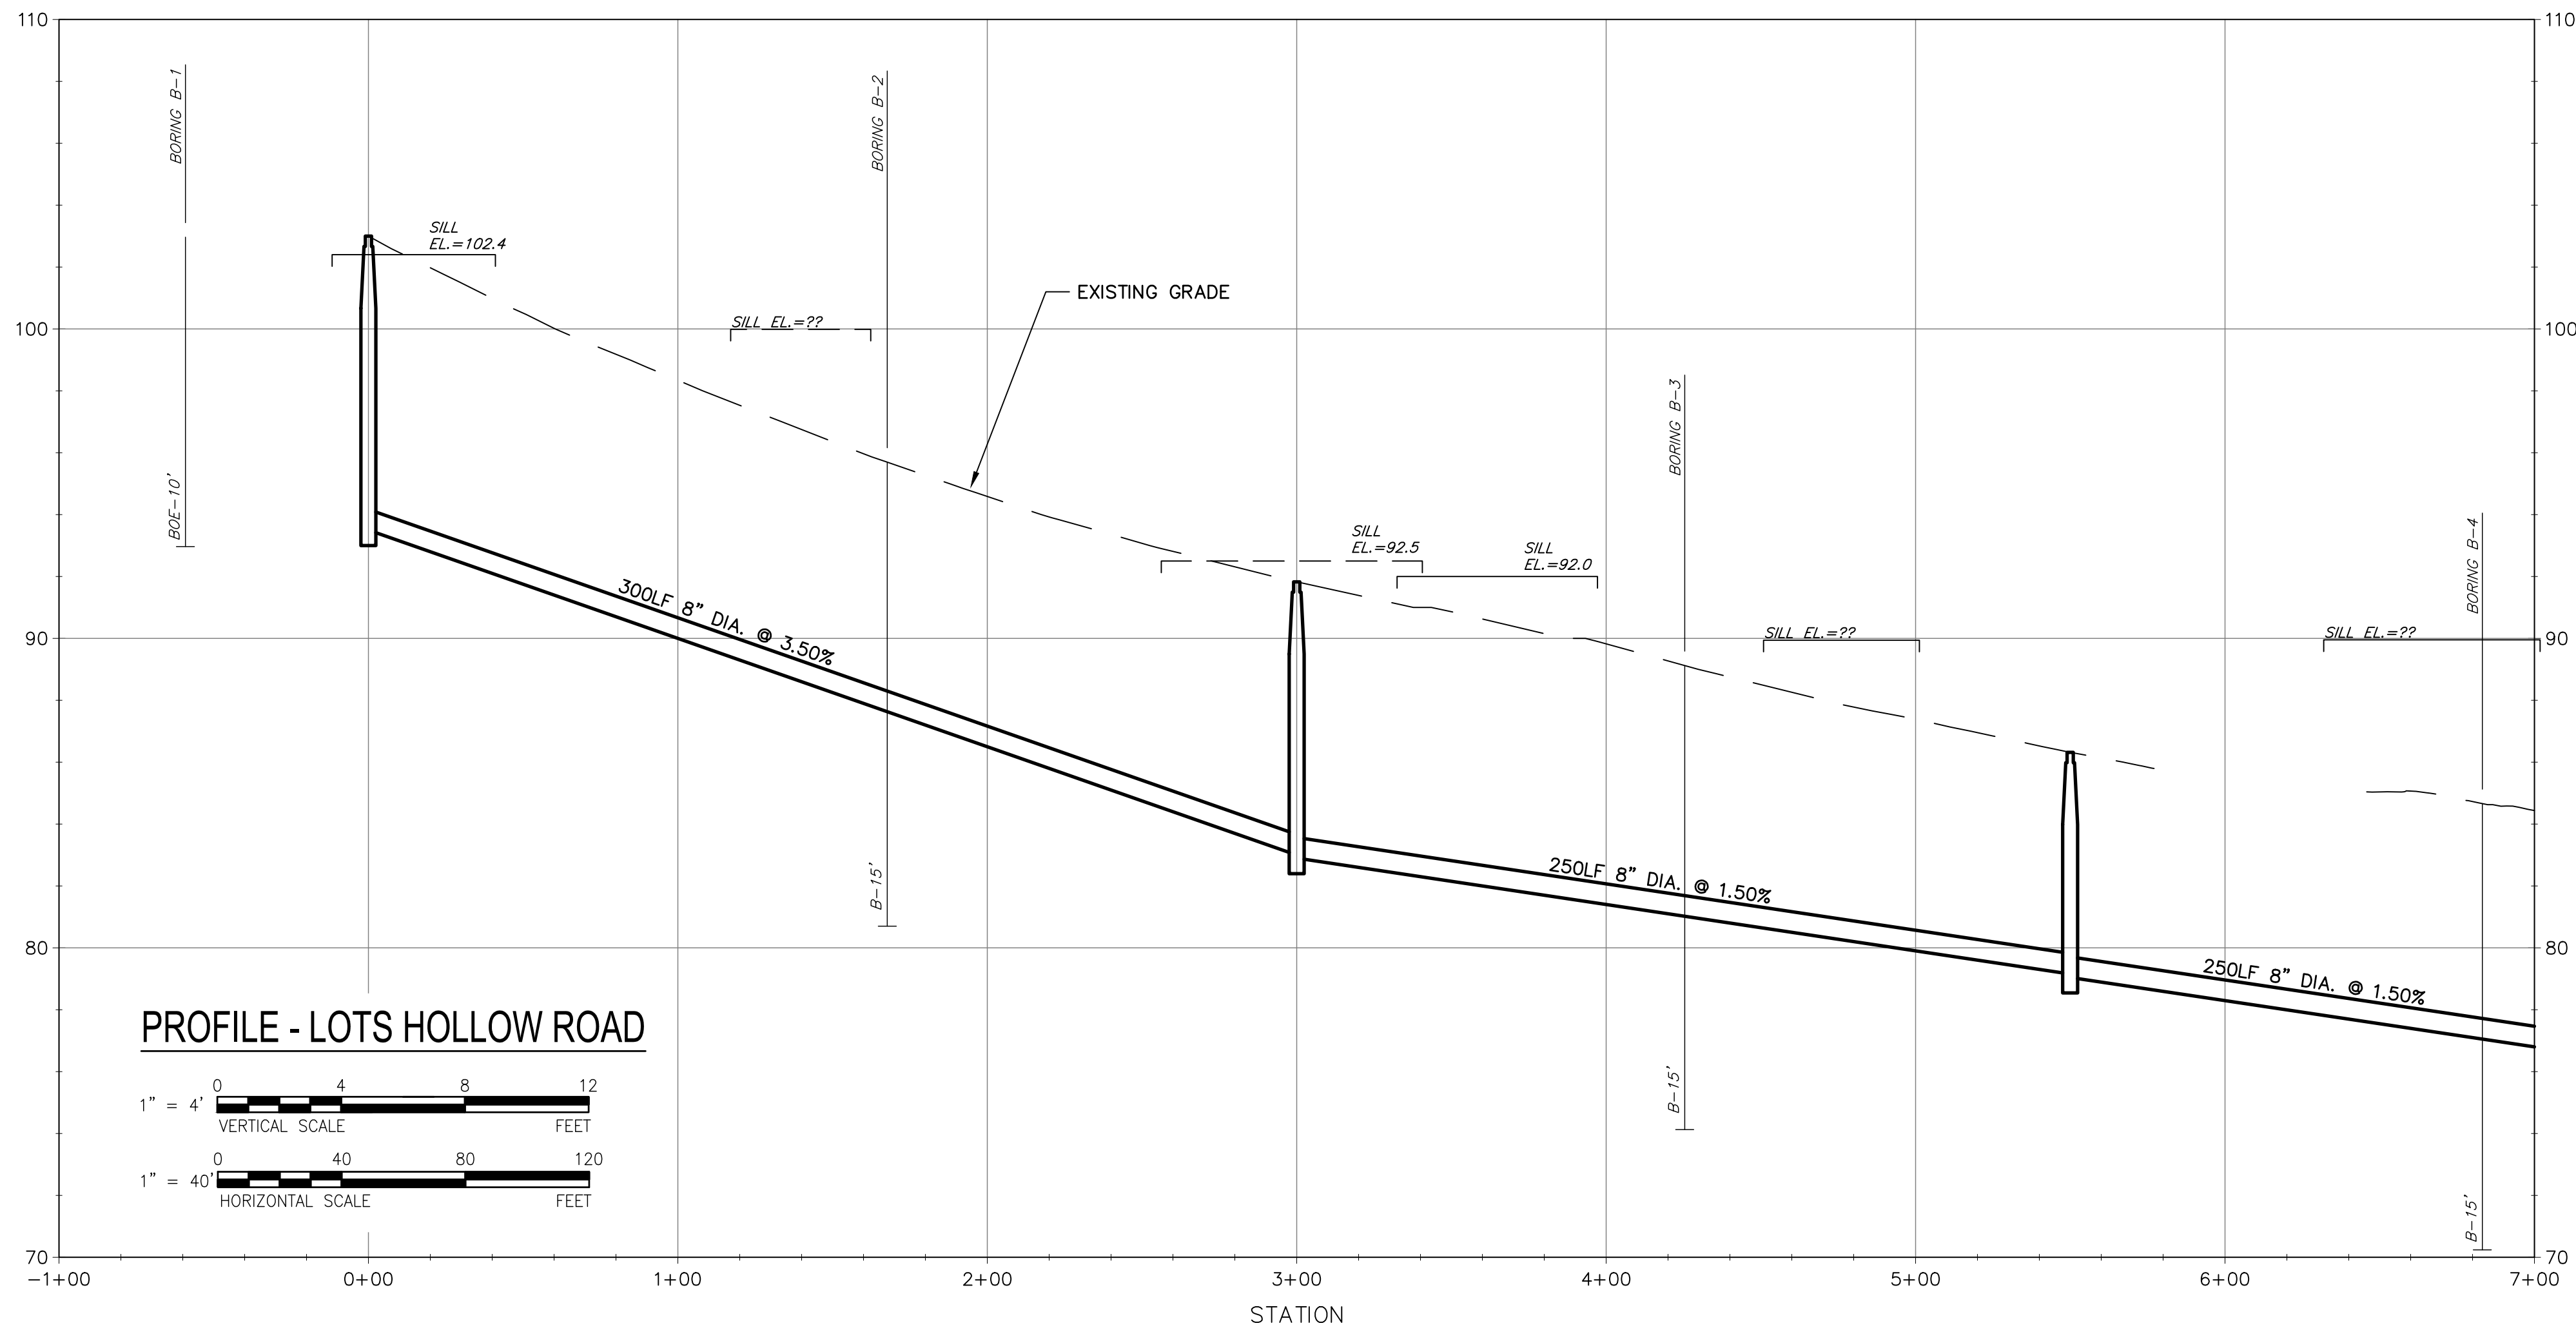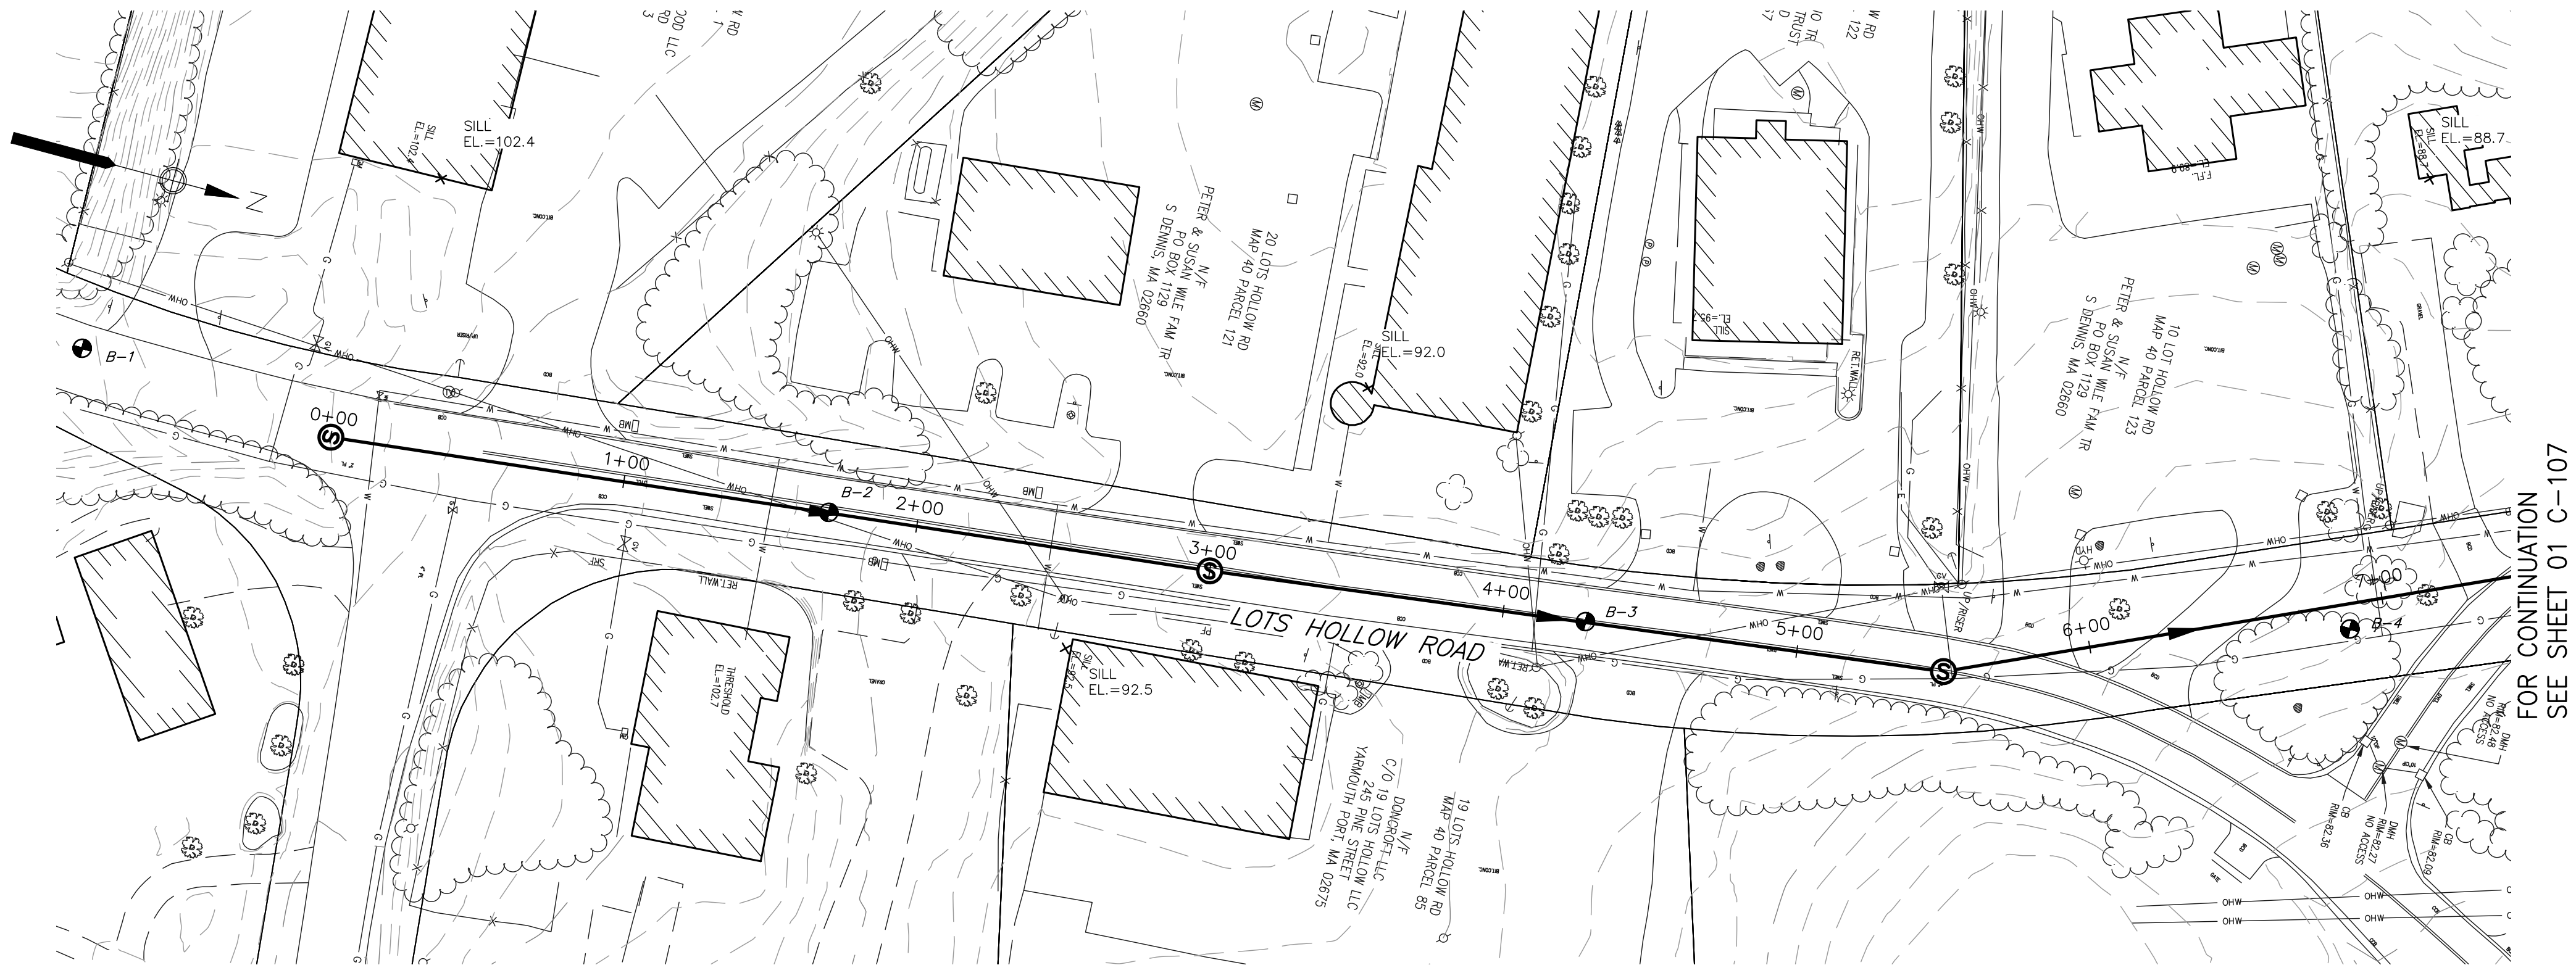

PROJECT

Downtown Area Plans and Profiles

25% Preliminary
Design Report

CLIENT

Town of Orleans, MA

19 SCHOOL ROAD
ORLEANS, MA 02653
(508) 240-3700

CONSULTANT

AECOM TECHNICAL SERVICES, INC.
9 JONATHAN BOURNE DRIVE
POCASSET, MA 02559
PHONE: (508) 833-6950
www.aecom.com

CONSULTANTS

REGISTRATION

ISSUE/REVISION

I/R	DATE	DESCRIPTION

PROJECT NUMBER

60476644

Designed By:	M. CURRAN
Drawn By:	M. CURRAN
Dept Check:	T. PARECE
Proj Check:	M. DONOGHUE
Date:	----
Scale:	AS NOTED

DISCIPLINE

CIVIL

SHEET TITLE




PLAN AND PROFILE SEWER LOTS HOLLOW RD I

SHEET NUMBER

01 C-106



PLAN - LOTS HOLLOW ROAD

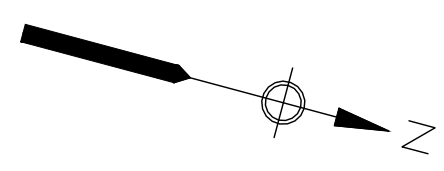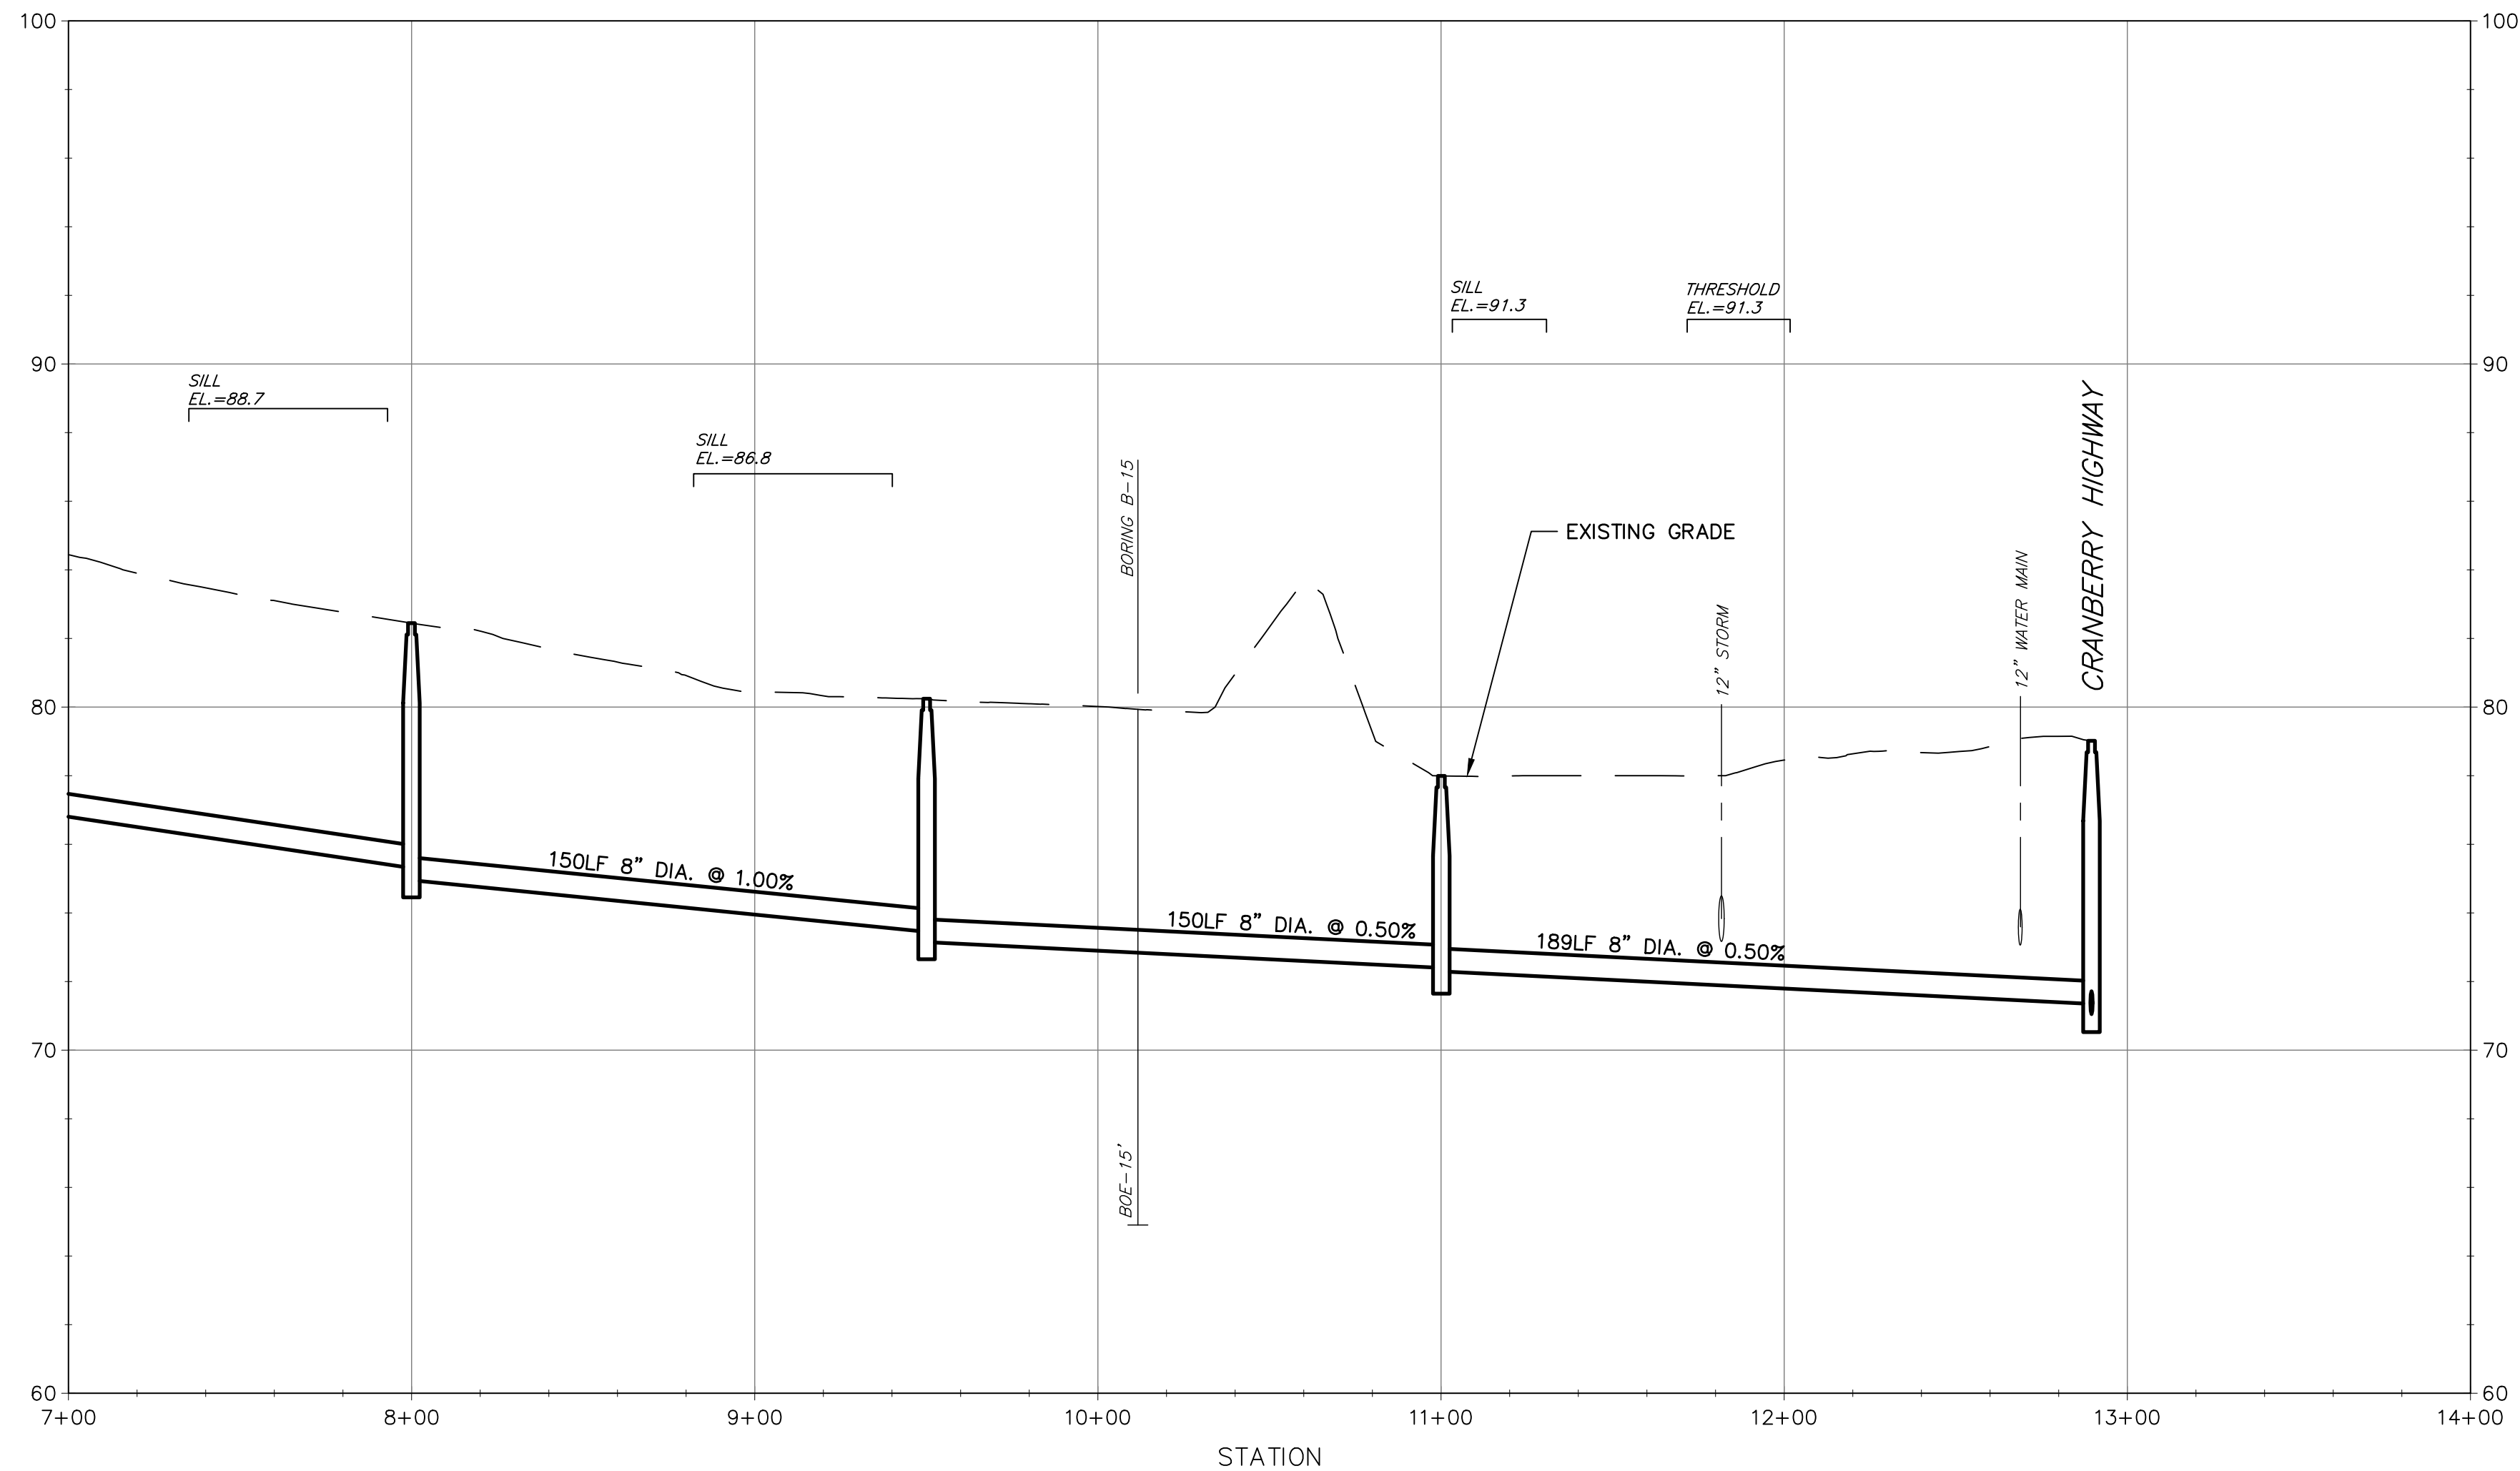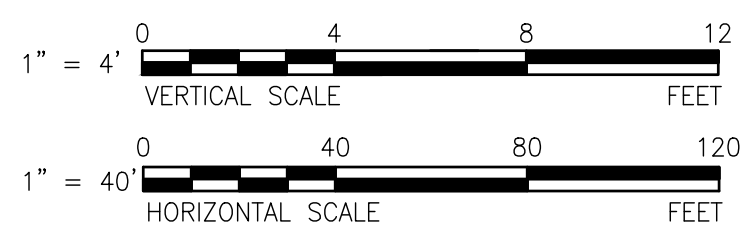**AECOM**

PROJECT

Downtown Area Plans and Profiles

25% Preliminary Design Report

CLIENT

Town of Orleans, MA

19 SCHOOL ROAD
ORLEANS, MA 02653
(508) 240-3700

CONSULTANT

AECOM TECHNICAL SERVICES, INC.
9 JONATHAN BOURNE DRIVE
POCASSET, MA 02559
PHONE: (508) 833-6950
www.aecom.com

CONSULTANTS

REGISTRATION

ISSUE/REVISION

I/R	DATE	DESCRIPTION

PROJECT NUMBER

60476644

Designed By:	M. CURRAN
--------------	------------------

Drawn By:	M. CURRAN
-----------	------------------

Dept Check:	T. PARECE
-------------	------------------

Proj Check:	M. DONOGHUE
-------------	-------------

Date:	----
-------	------

DISCIPLINE

CIVIL


SHEET TITLE

PLAN AND PROFILE SEWER LOTS HOLLOW ROAD II


SHEET NUMBER

01 C-107

Project Management Initials: _____ Designer: _____ Checked: _____ Approved: _____
Last saved by: CURRANM(2017-05-19) Last Plotted: 2017-05-21
Filename: L:\WORK\16476644 - ORLEANS DOWNTOWN SEWER\3D - DOWNTOWN\ _SOURCE DRAWINGS\PS-1 - DOWNTOWN.DWG

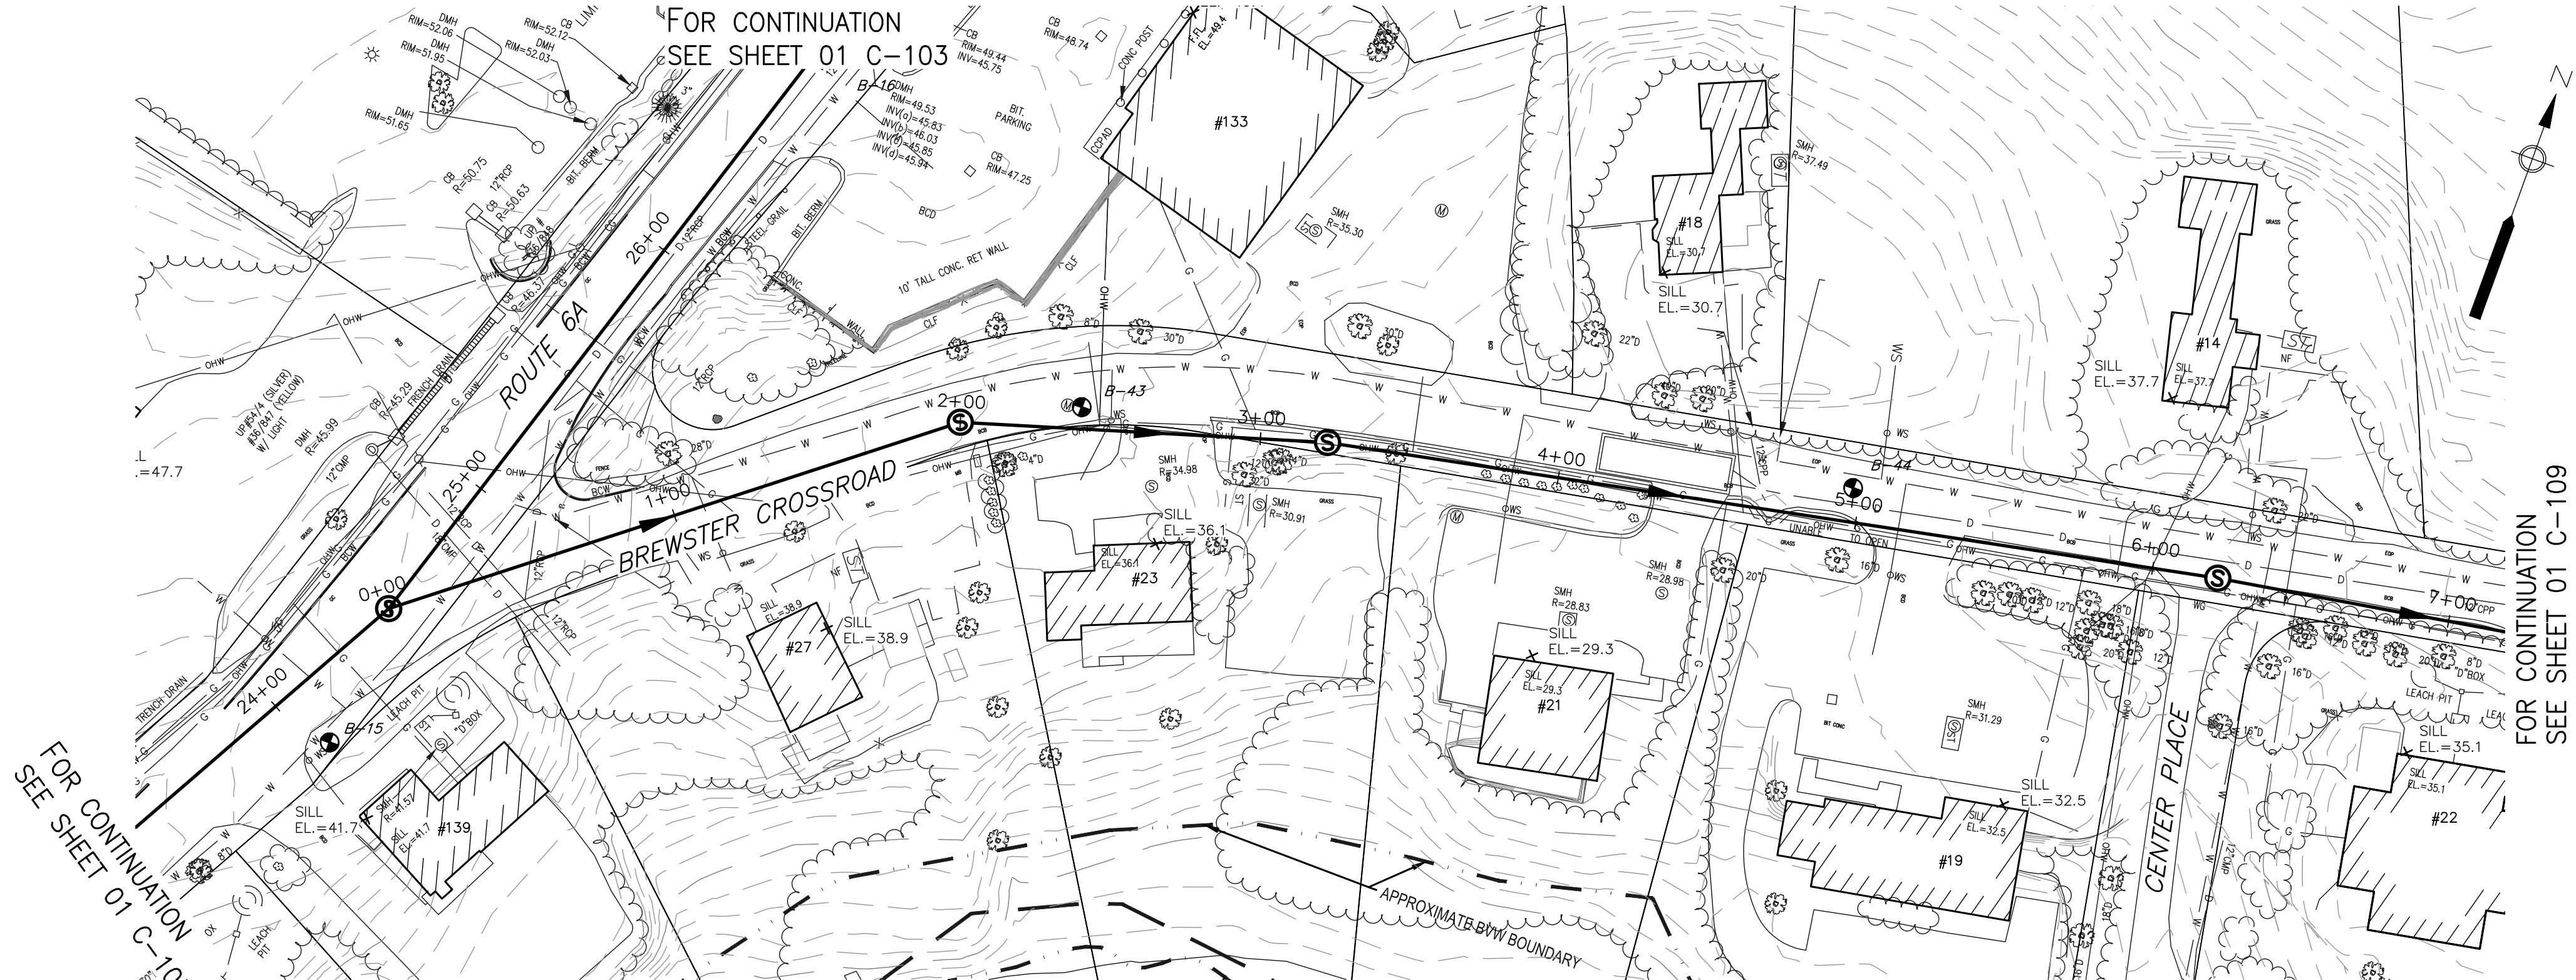

PLAN - BREWSTER CROSSROAD
SCALE: 1"=40'

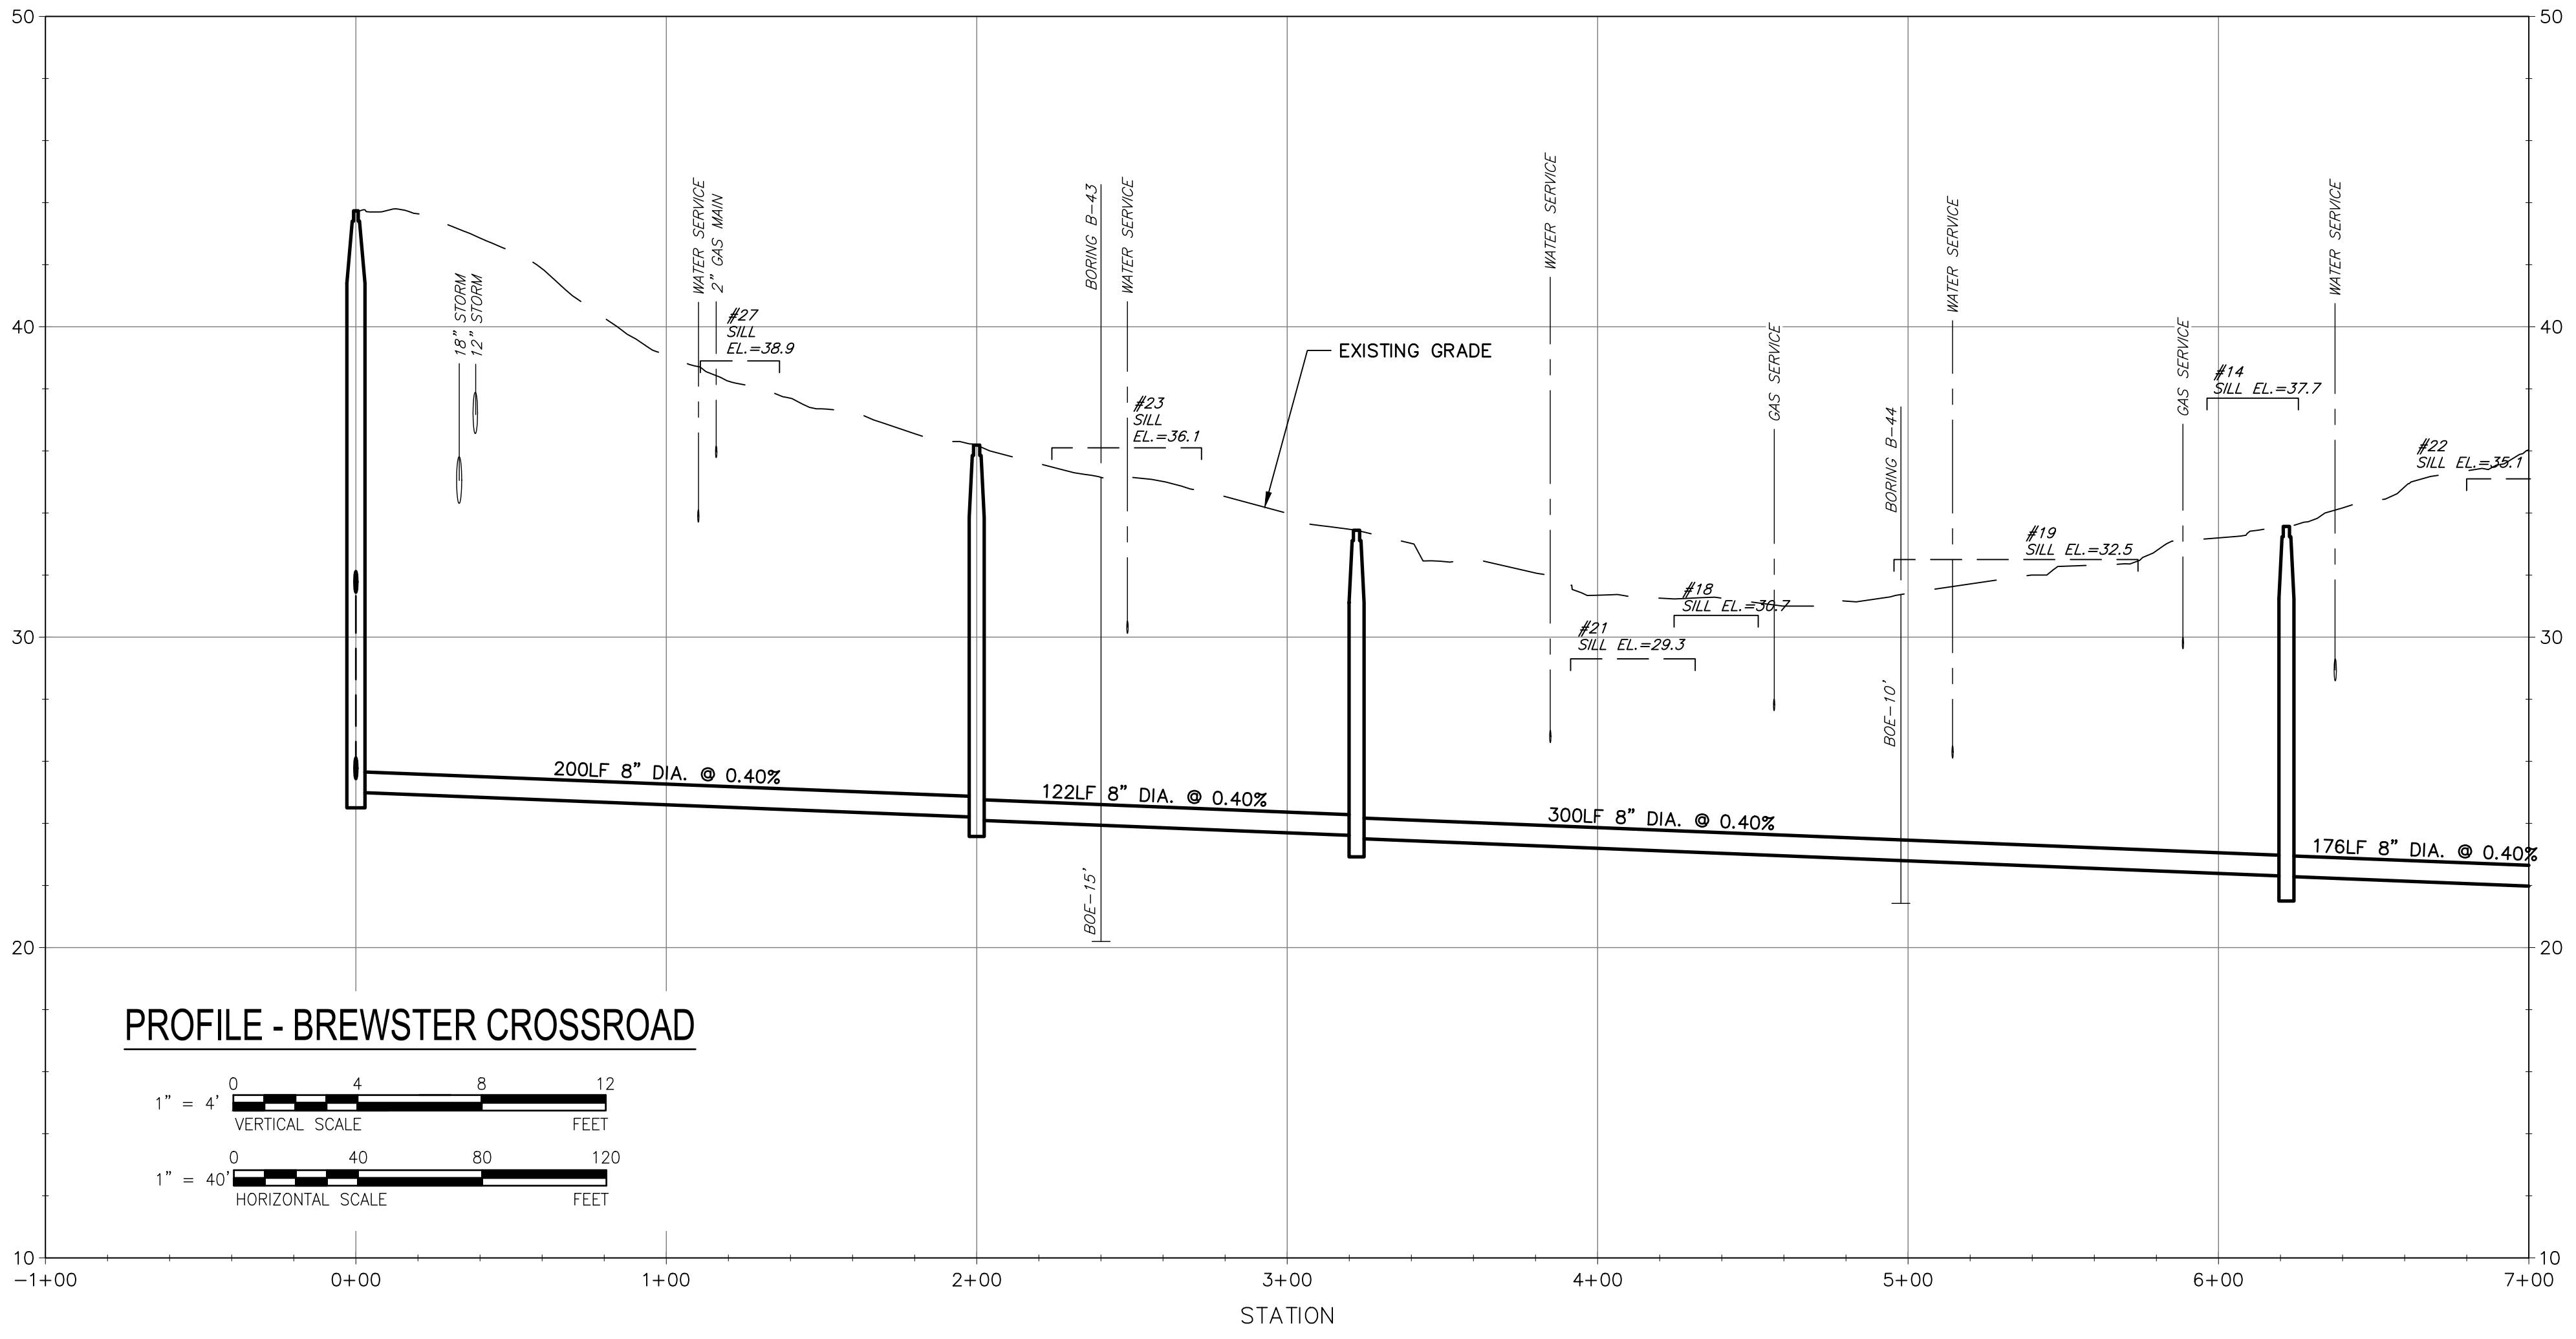

PROFILE - BREWSTER CROSSROAD
1" = 4'
VERTICAL SCALE
1" = 40'
HORIZONTAL SCALE

AECOM

PROJECT

Downtown Area
Plans and Profiles

**25% Preliminary
Design Report**

CLIENT

Town of Orleans, MA
19 SCHOOL ROAD
ORLEANS, MA 02653
(508) 240-3700

CONSULTANT

AECOM TECHNICAL SERVICES, INC.
9 JONATHAN BOURNE DRIVE
POCASSET, MA 02559
PHONE: (508) 833-6950
www.aecom.com

CONSULTANTS

REGISTRATION

ISSUE/REVISION		
I/R	DATE	DESCRIPTION

PROJECT NUMBER

60476644

Designed By:	M. CURRAN
Drawn By:	M. CURRAN
Dept Check:	T. PARECE
Proj Check:	M. DONOGHUE
Date:	----
Scale:	AS NOTED

DISCIPLINE


CIVIL

SHEET TITLE

PLAN AND PROFILE SEWER
BREWSTER CROSSROAD I


SHEET NUMBER

01 C-108

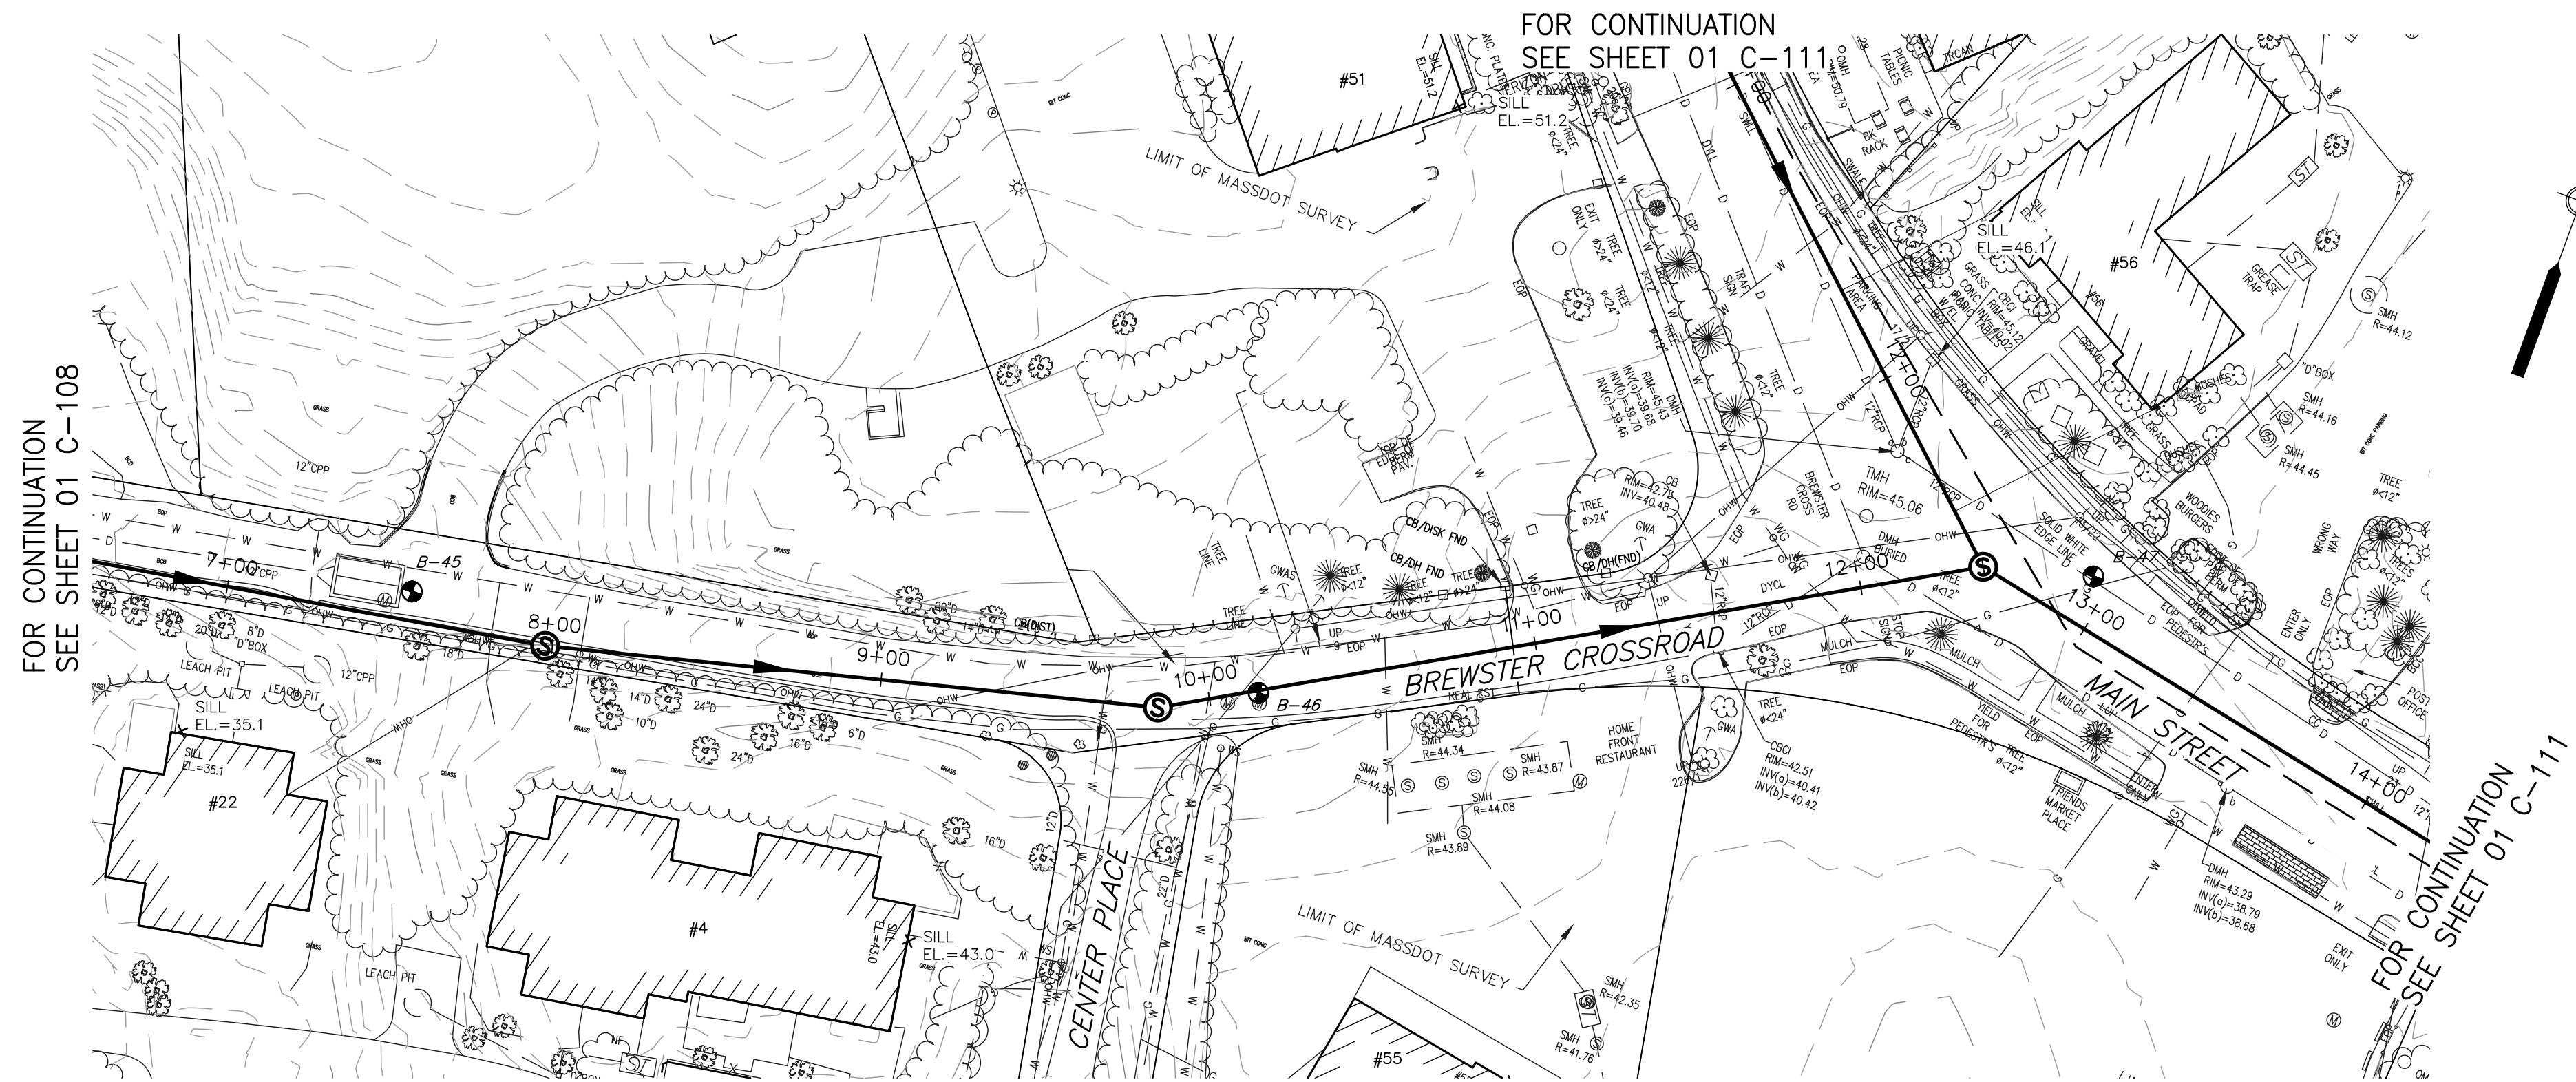

PLAN - BREWSTER CROSSROAD

SCALE: 1"=40'

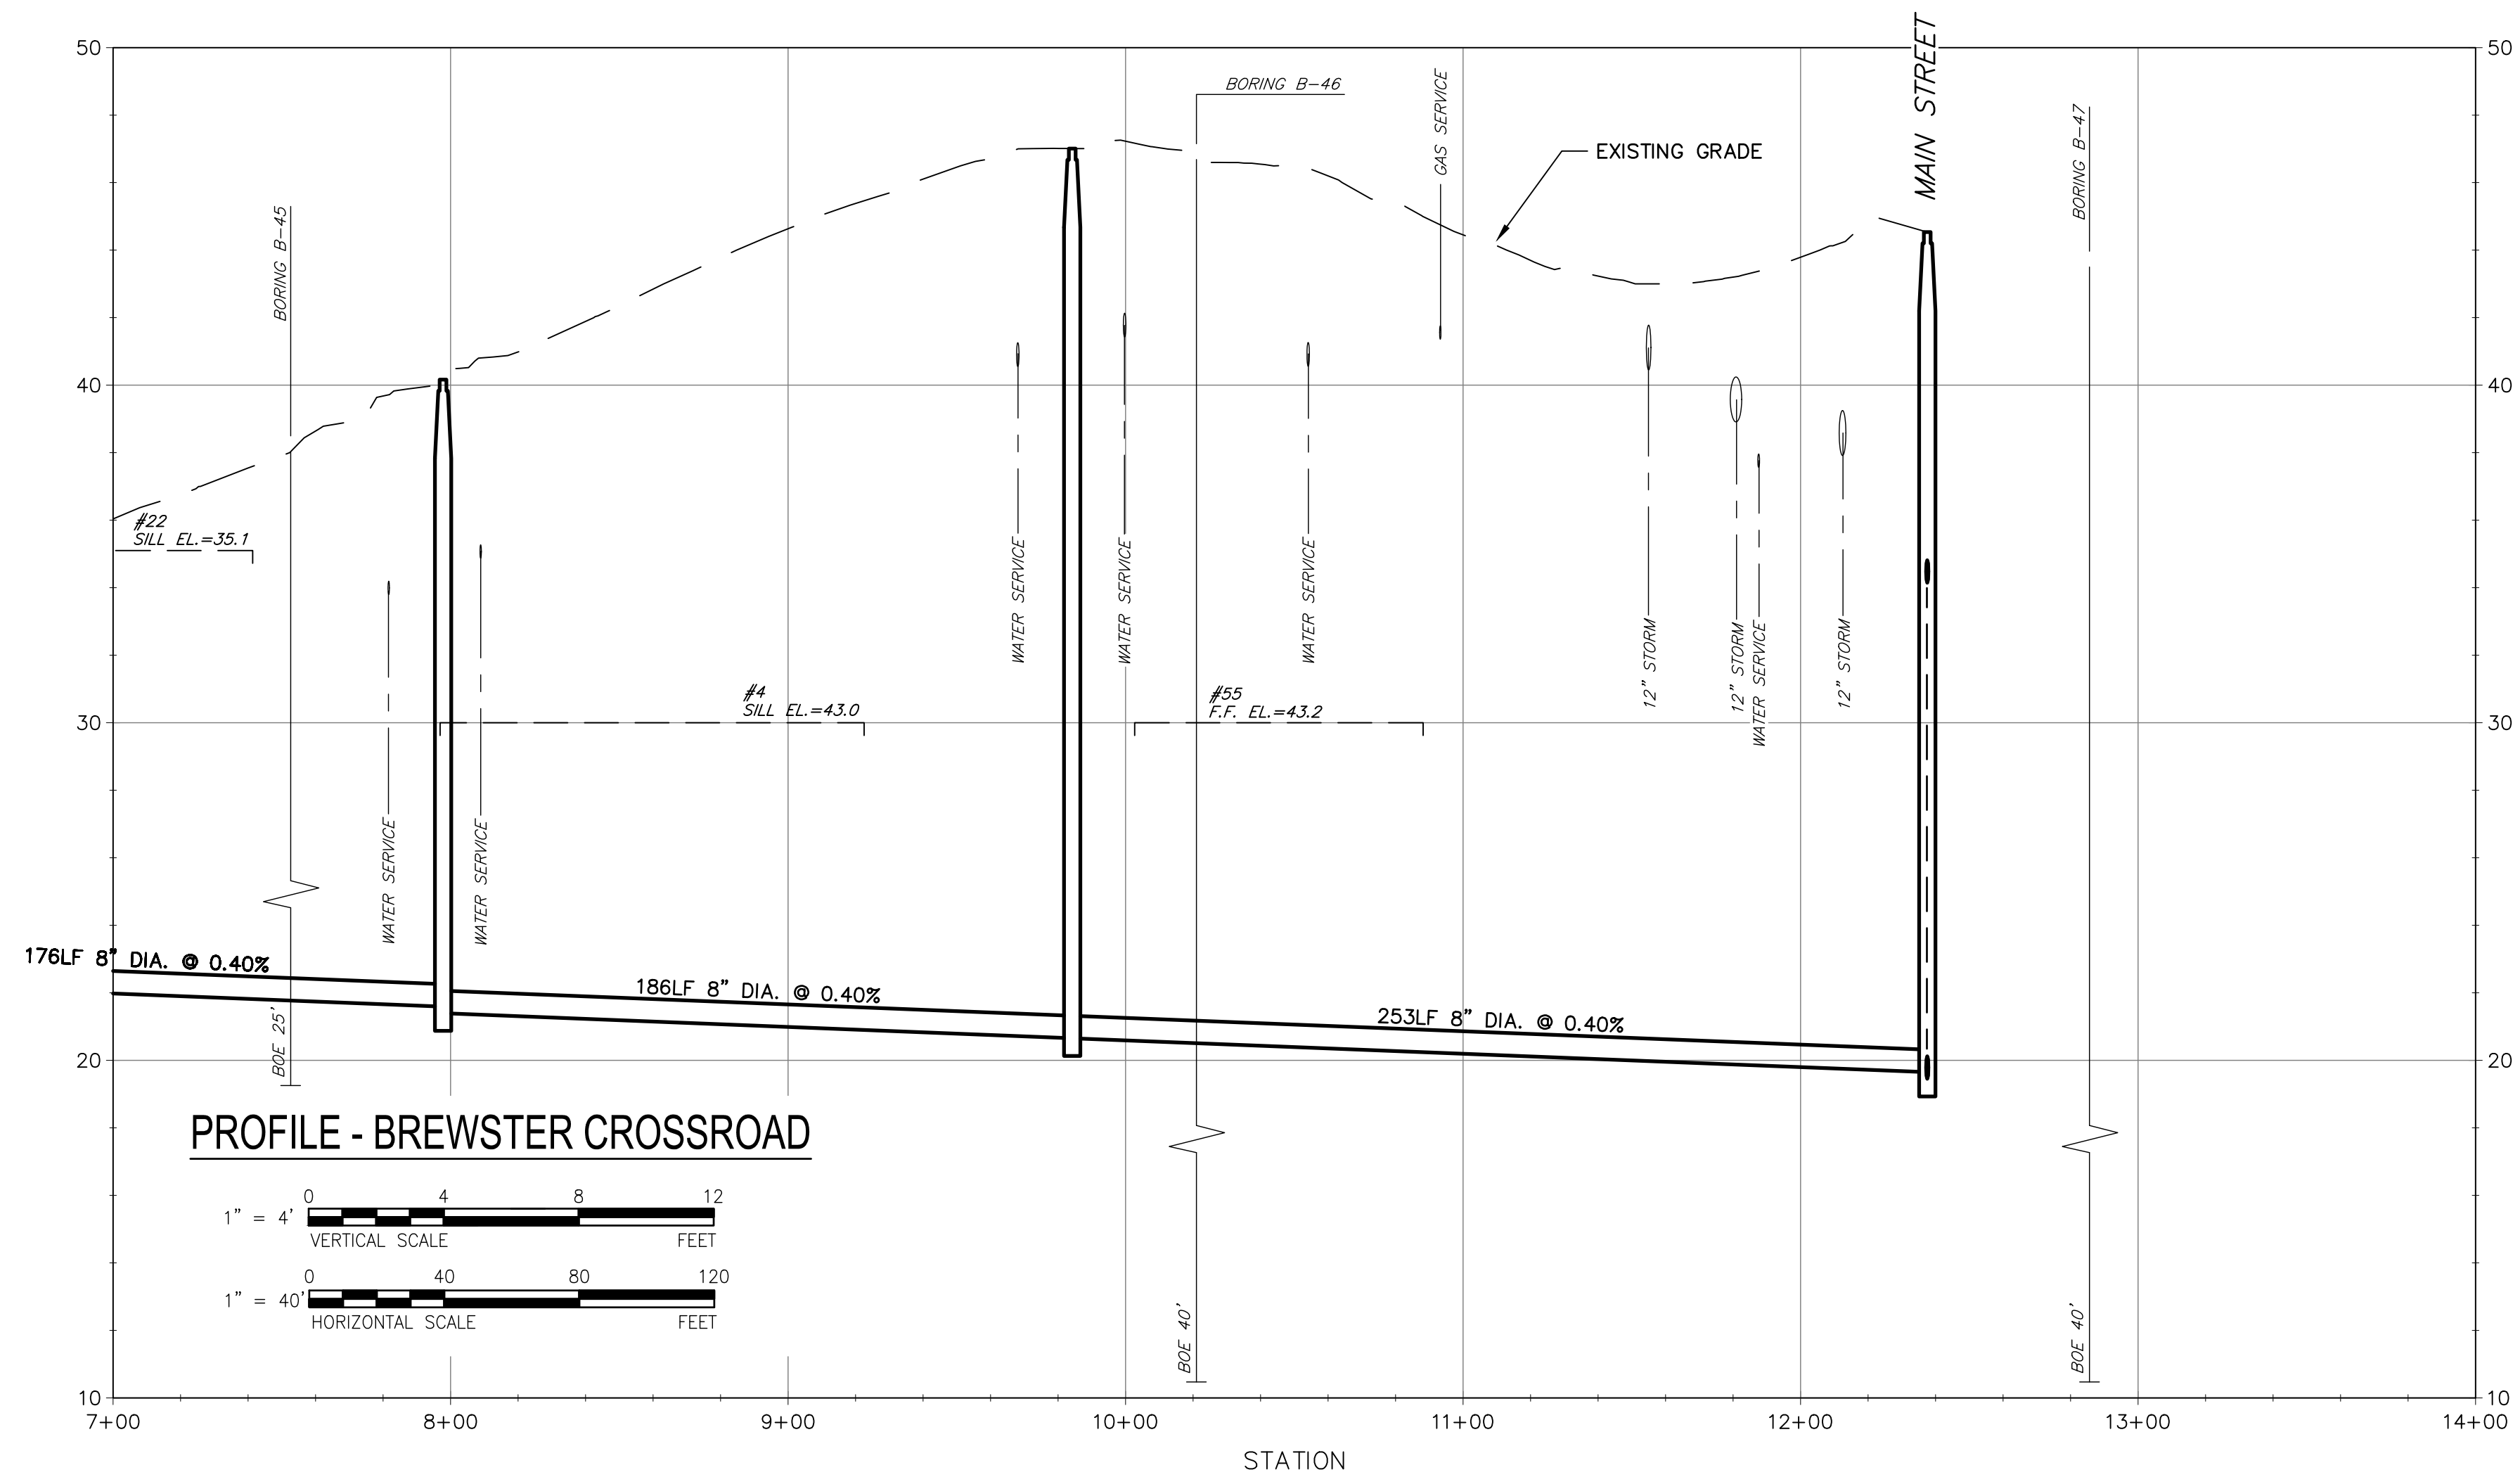

PROFILE - BREWSTER CROSSROAD

Figure 10.1 displays two graphic scales. The top scale is a vertical scale where 1 inch represents 4 feet. It is marked with 0, 4, 8, and 12 feet. The bottom scale is a horizontal scale where 1 inch represents 40 feet. It is marked with 0, 40, 80, and 120 feet. Both scales are represented by a bar divided into four equal segments.



PROJECT

Downtown Area Plans and Profiles

25% Preliminary Design Report

CLIENT

Town of Orleans, MA

19 SCHOOL ROAD
ORLEANS, MA 02653
(508) 240-3700

CONSULTANT

AECOM TECHNICAL SERVICES, INC.
9 JONATHAN BOURNE DRIVE
POCASSET, MA 02559
PHONE: (508) 833-6950
www.aecom.com

CONSULTANTS

REGISTRATION

[illegible]

PROJECT NUMBER

60476644

Designed By:	M. CURRAN
Drawn By:	M. CURRAN
Dept Check:	T. PARECE
Proj Check:	M. DONOGHUE
Date:	----
Scale:	AS NOTED

DISCIPLINE

CIVIL

SHEET TITLE

PLAN AND PROFILE SEWER BREWSTER CROSSROAD II

SHEET NUMBER

01 C-109



$1'' = 4'$


 VERTICAL SCALE
 FEET

$1'' = 40'$


 HORIZONTAL SCALE
 FEET

SCALE: 1"=40'

PROJECT

25% Preliminary Design Report

CLIENT

Town of Orleans, MA

19 SCHOOL ROAD
ORLEANS, MA 02653
(508) 240-3700

CONSULTANT

AECOM TECHNICAL SERVICES, INC.
9 JONATHAN BOURNE DRIVE
POCASSET, MA 02559
PHONE: (508) 833-6950
www.aecom.com

CONSULTANTS

REGISTRATION

SKETCH PLAN SHOWING
LIMITS OF MDOT PAVING
5-19-2017

ISSUE/REVISION

I/R	DATE	DESCRIPTION

PROJECT NUMBER

60476644

Designed By:	M. CURRAN
--------------	------------------

Drawn By:	M. CURRAN
-----------	-----------

Dept Check:	T. PARECE
-------------	-----------

Proj Check:	M. DONOGHUE
-------------	--------------------

Date:	----
-------	------

Scale:	AS NOTED
--------	----------

DISCIPLINE


CIVIL

SHEET TITLE

PLAN AND PROFILE SEWER MAIN STREET I


SHEET NUMBER

01 C-110

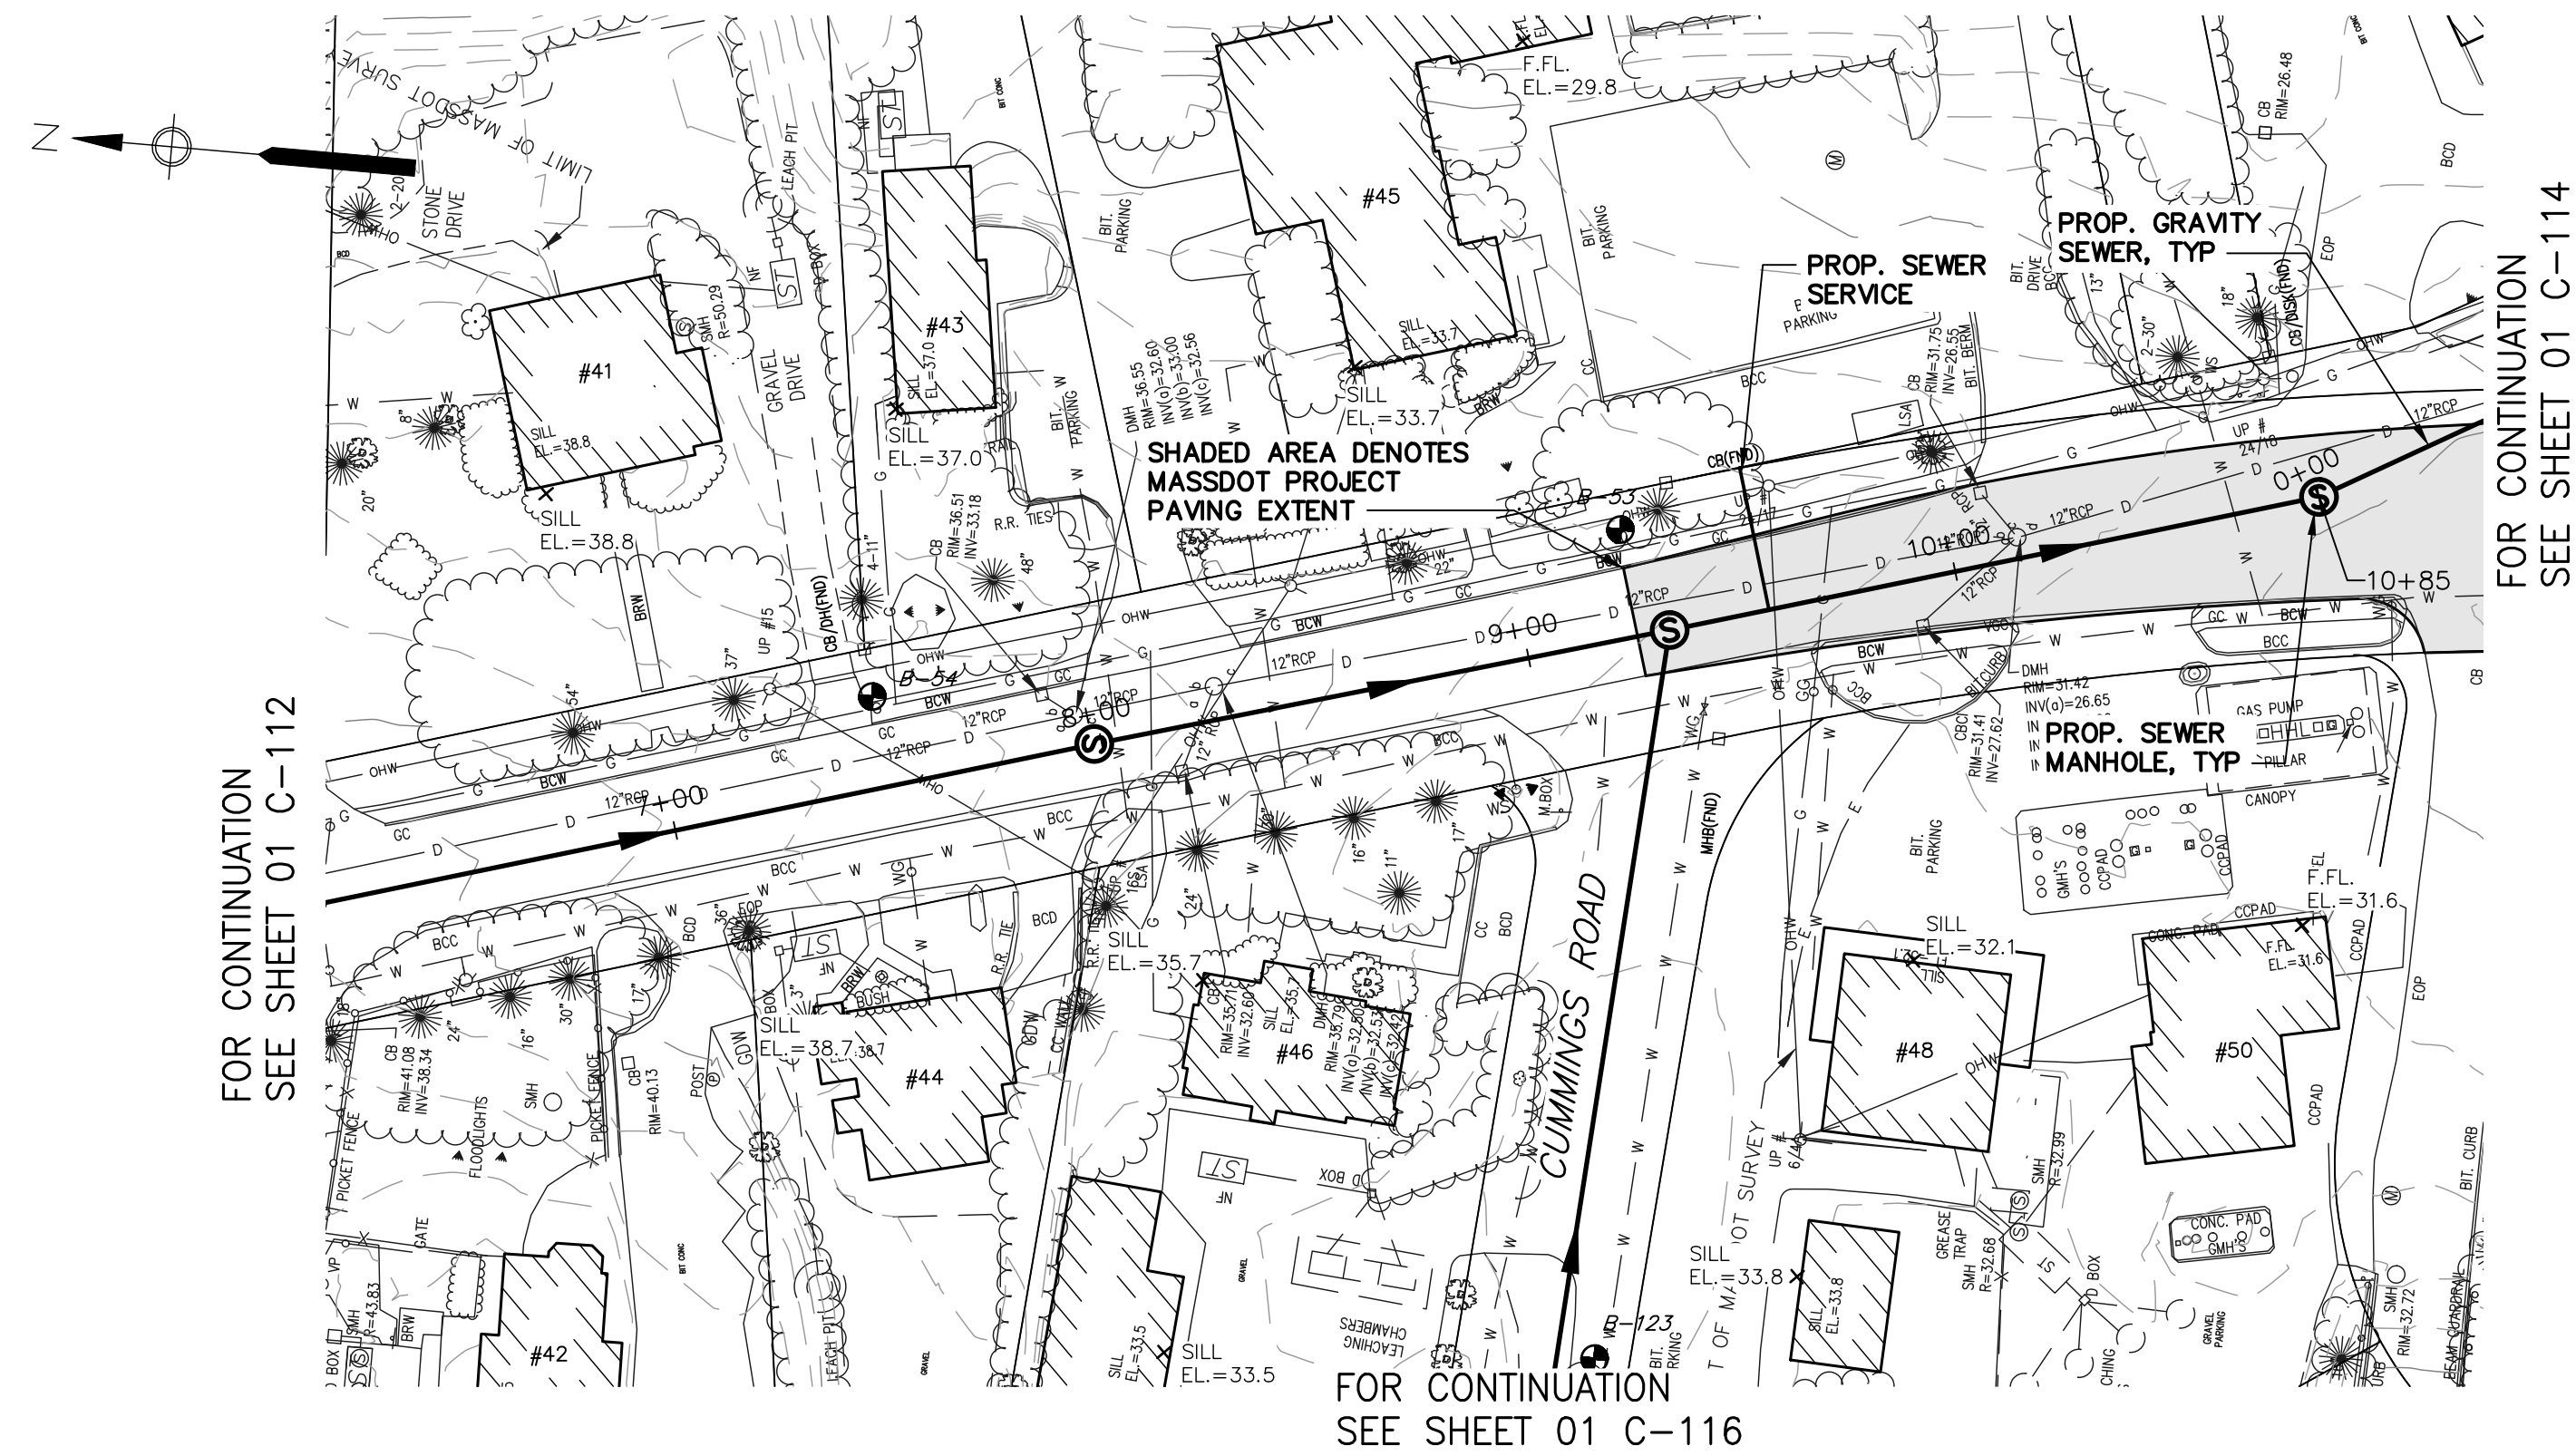

PLAN - SOUTH ORLEANS ROAD

SCALE: 1"=40'

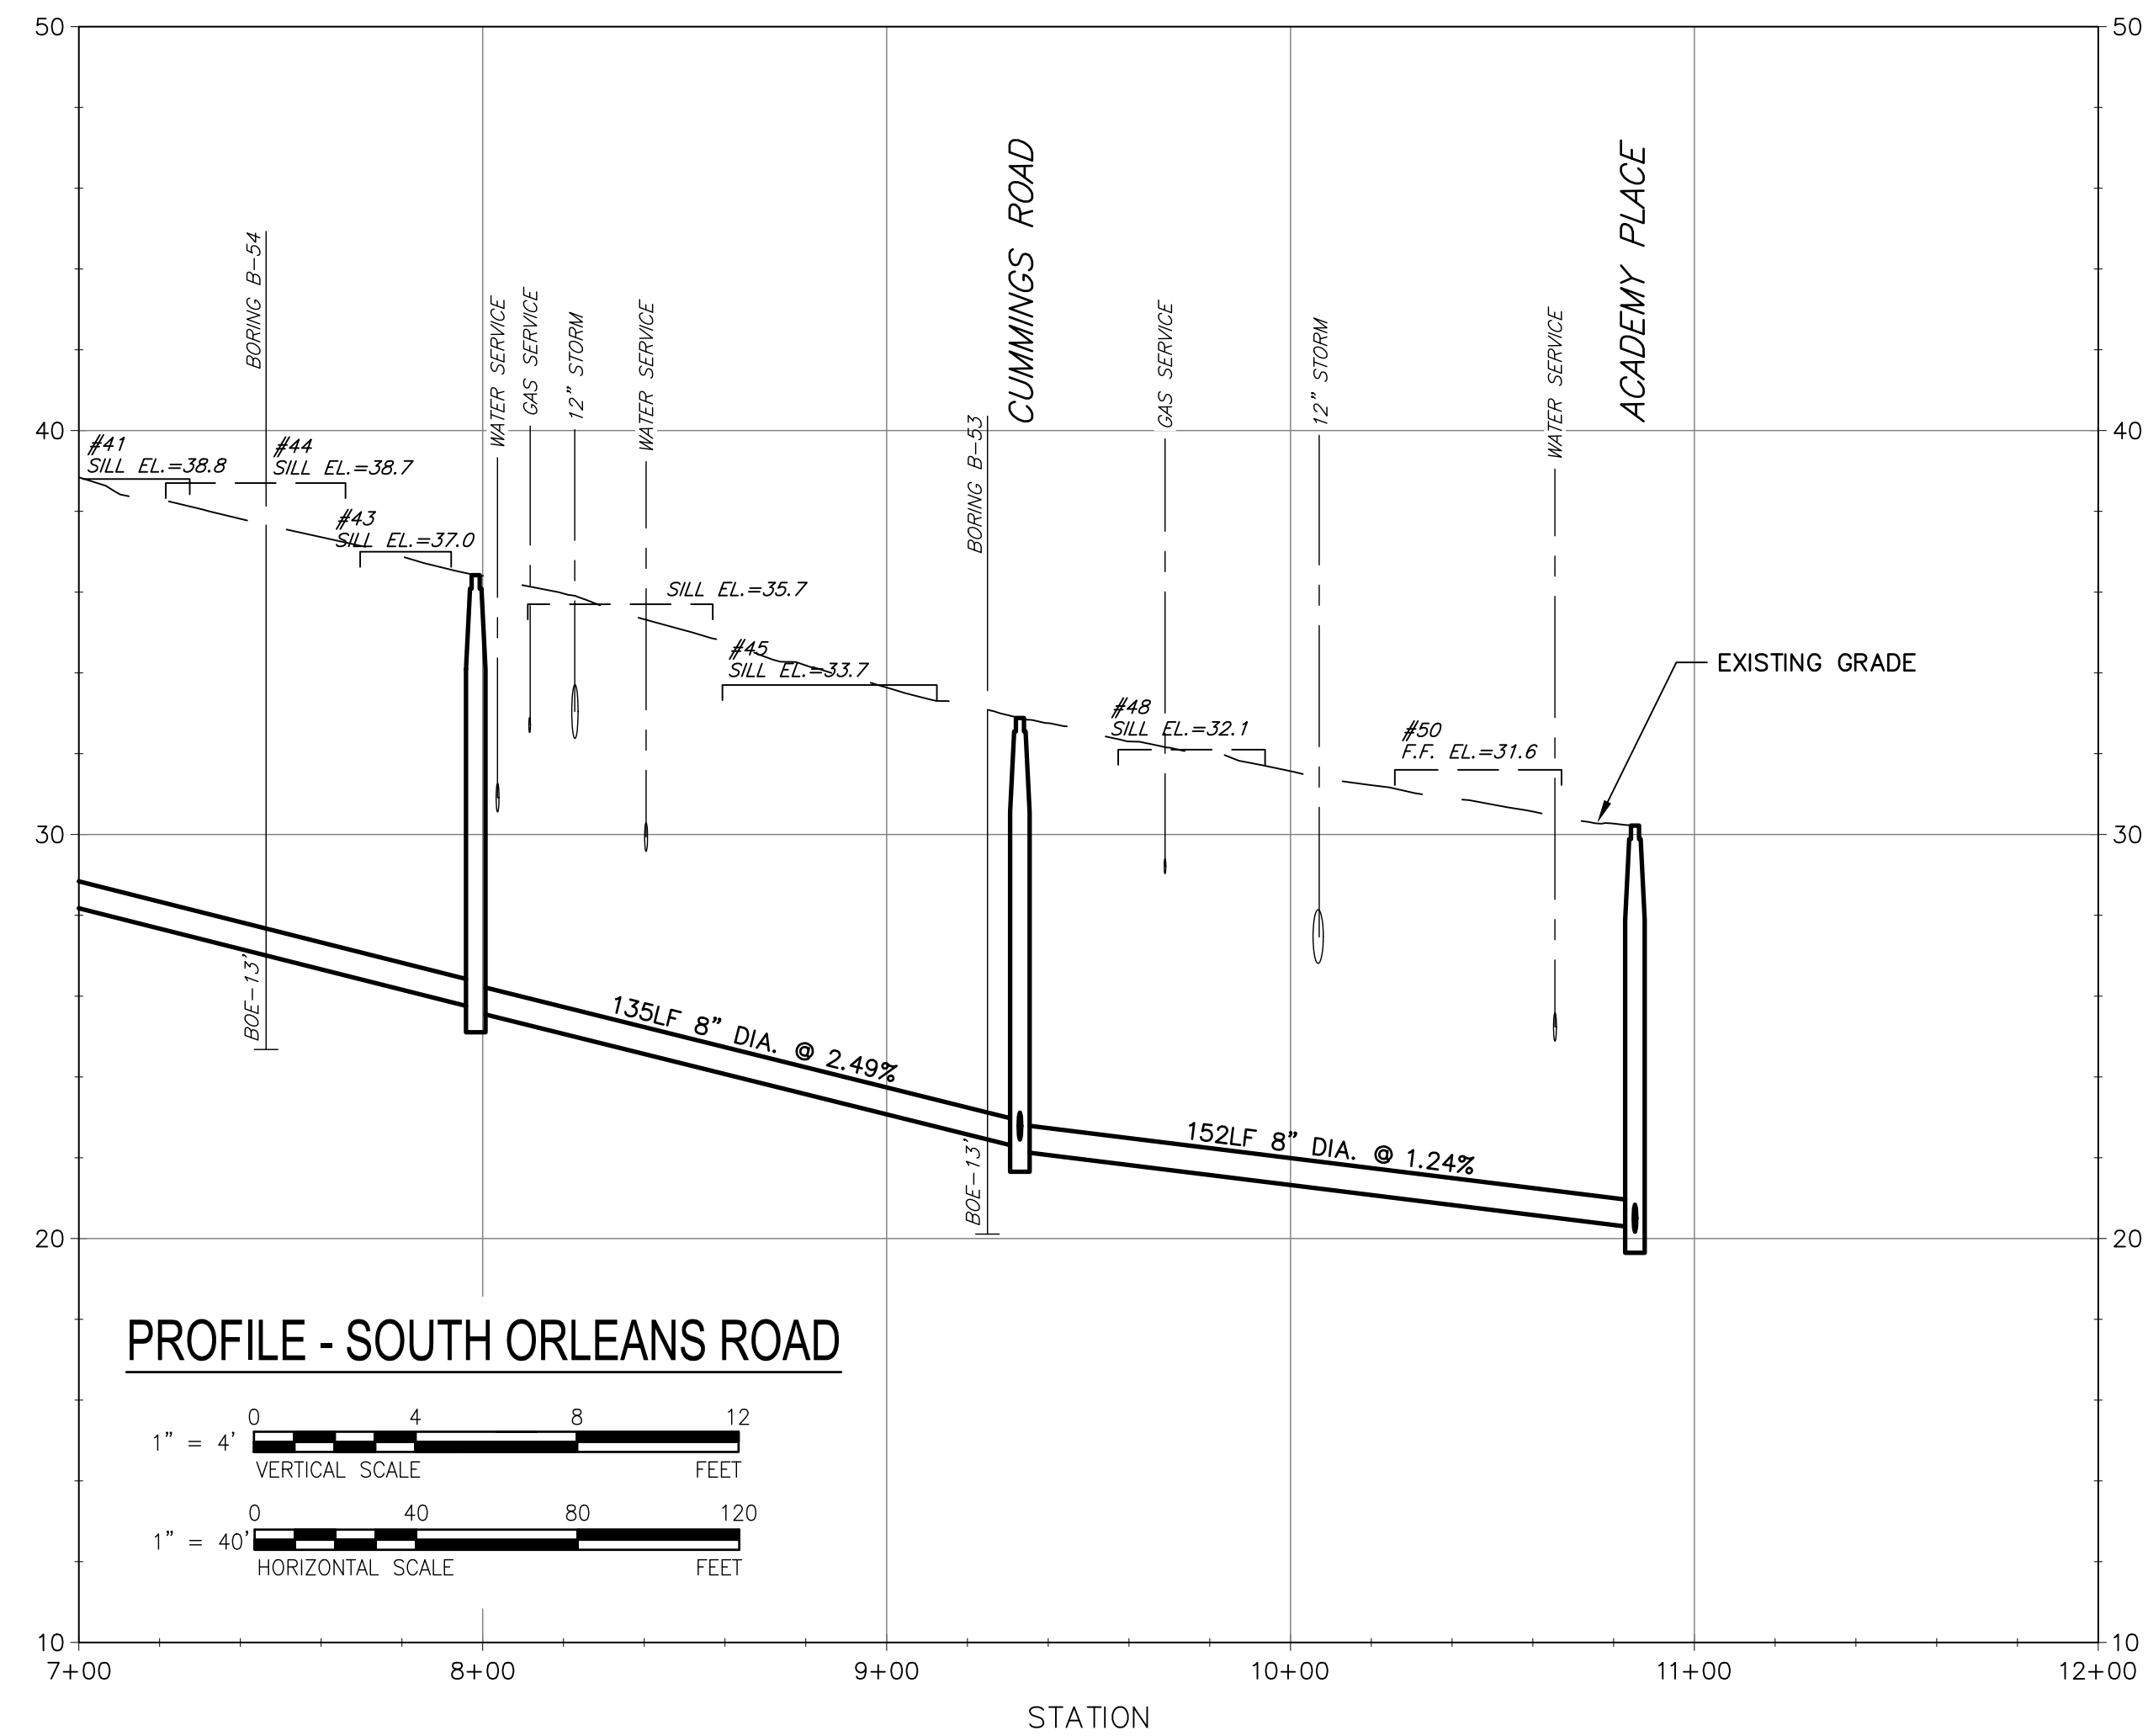

PROFILE - SOUTH ORLEANS ROAD

Figure 10.1 consists of two graphical scales. The top scale is a vertical scale where 1 inch represents 4 feet. It is a horizontal bar divided into four equal segments, each representing 4 feet. The segments are colored black, white, black, and white from left to right. Above the bar, the numbers 0, 4, 8, and 12 are marked at the segment boundaries. Below the bar, the text 'VERTICAL SCALE' is on the left and 'FEET' is on the right. The bottom scale is a horizontal scale where 1 inch represents 40 feet. It is a horizontal bar divided into three equal segments, each representing 40 feet. The segments are colored black, white, and black from left to right. Above the bar, the numbers 0, 40, 80, and 120 are marked at the segment boundaries. Below the bar, the text 'HORIZONTAL SCALE' is on the left and 'FEET' is on the right.



PROJECT

Downtown Area Plans and Profiles

25% Preliminary Design Report

CLIENT

Town of Orleans, MA

19 SCHOOL ROAD
ORLEANS, MA 02653
(508) 240-3700

CONSULTANT

AECOM TECHNICAL SERVICES, INC.
9 JONATHAN BOURNE DRIVE
POCASSET, MA 02559
PHONE: (508) 833-6950
www.aecom.com

CONSULTANTS

REGISTRATION

SKETCH PLAN SHOWING
LIMITS OF MDOT PAVING
5-19-2017

ISSUE/REVISION

I/R	DATE	DESCRIPTION

PROJECT NUMBER

60476644

Designed By:	M. CURRAN
Drawn By:	M. CURRAN
Dept Check:	T. PARECE
Proj Check:	M. DONOGHUE
Date:	----
Scale:	AS NOTED

DISCIPLINE

CIVIL

SHEET TITLE



PLAN AND PROFILE SEWER SOUTH ORLEANS ROAD II

SHEET NUMBER

01 C-113

Project Management Initials: _____ Designer: _____ Checked: _____ Approved: _____
D
C
B
A

Last saved by: CURRANM(2017-05-19) Last Plotted: 2017-06-21
Filename: L:\WORK\6476644 - ORLEANS DOWNTOWN SEWER\3D - DOWNTOWN\ _SOURCE DRAWINGS\PS-1 - DOWNTOWN.DWG

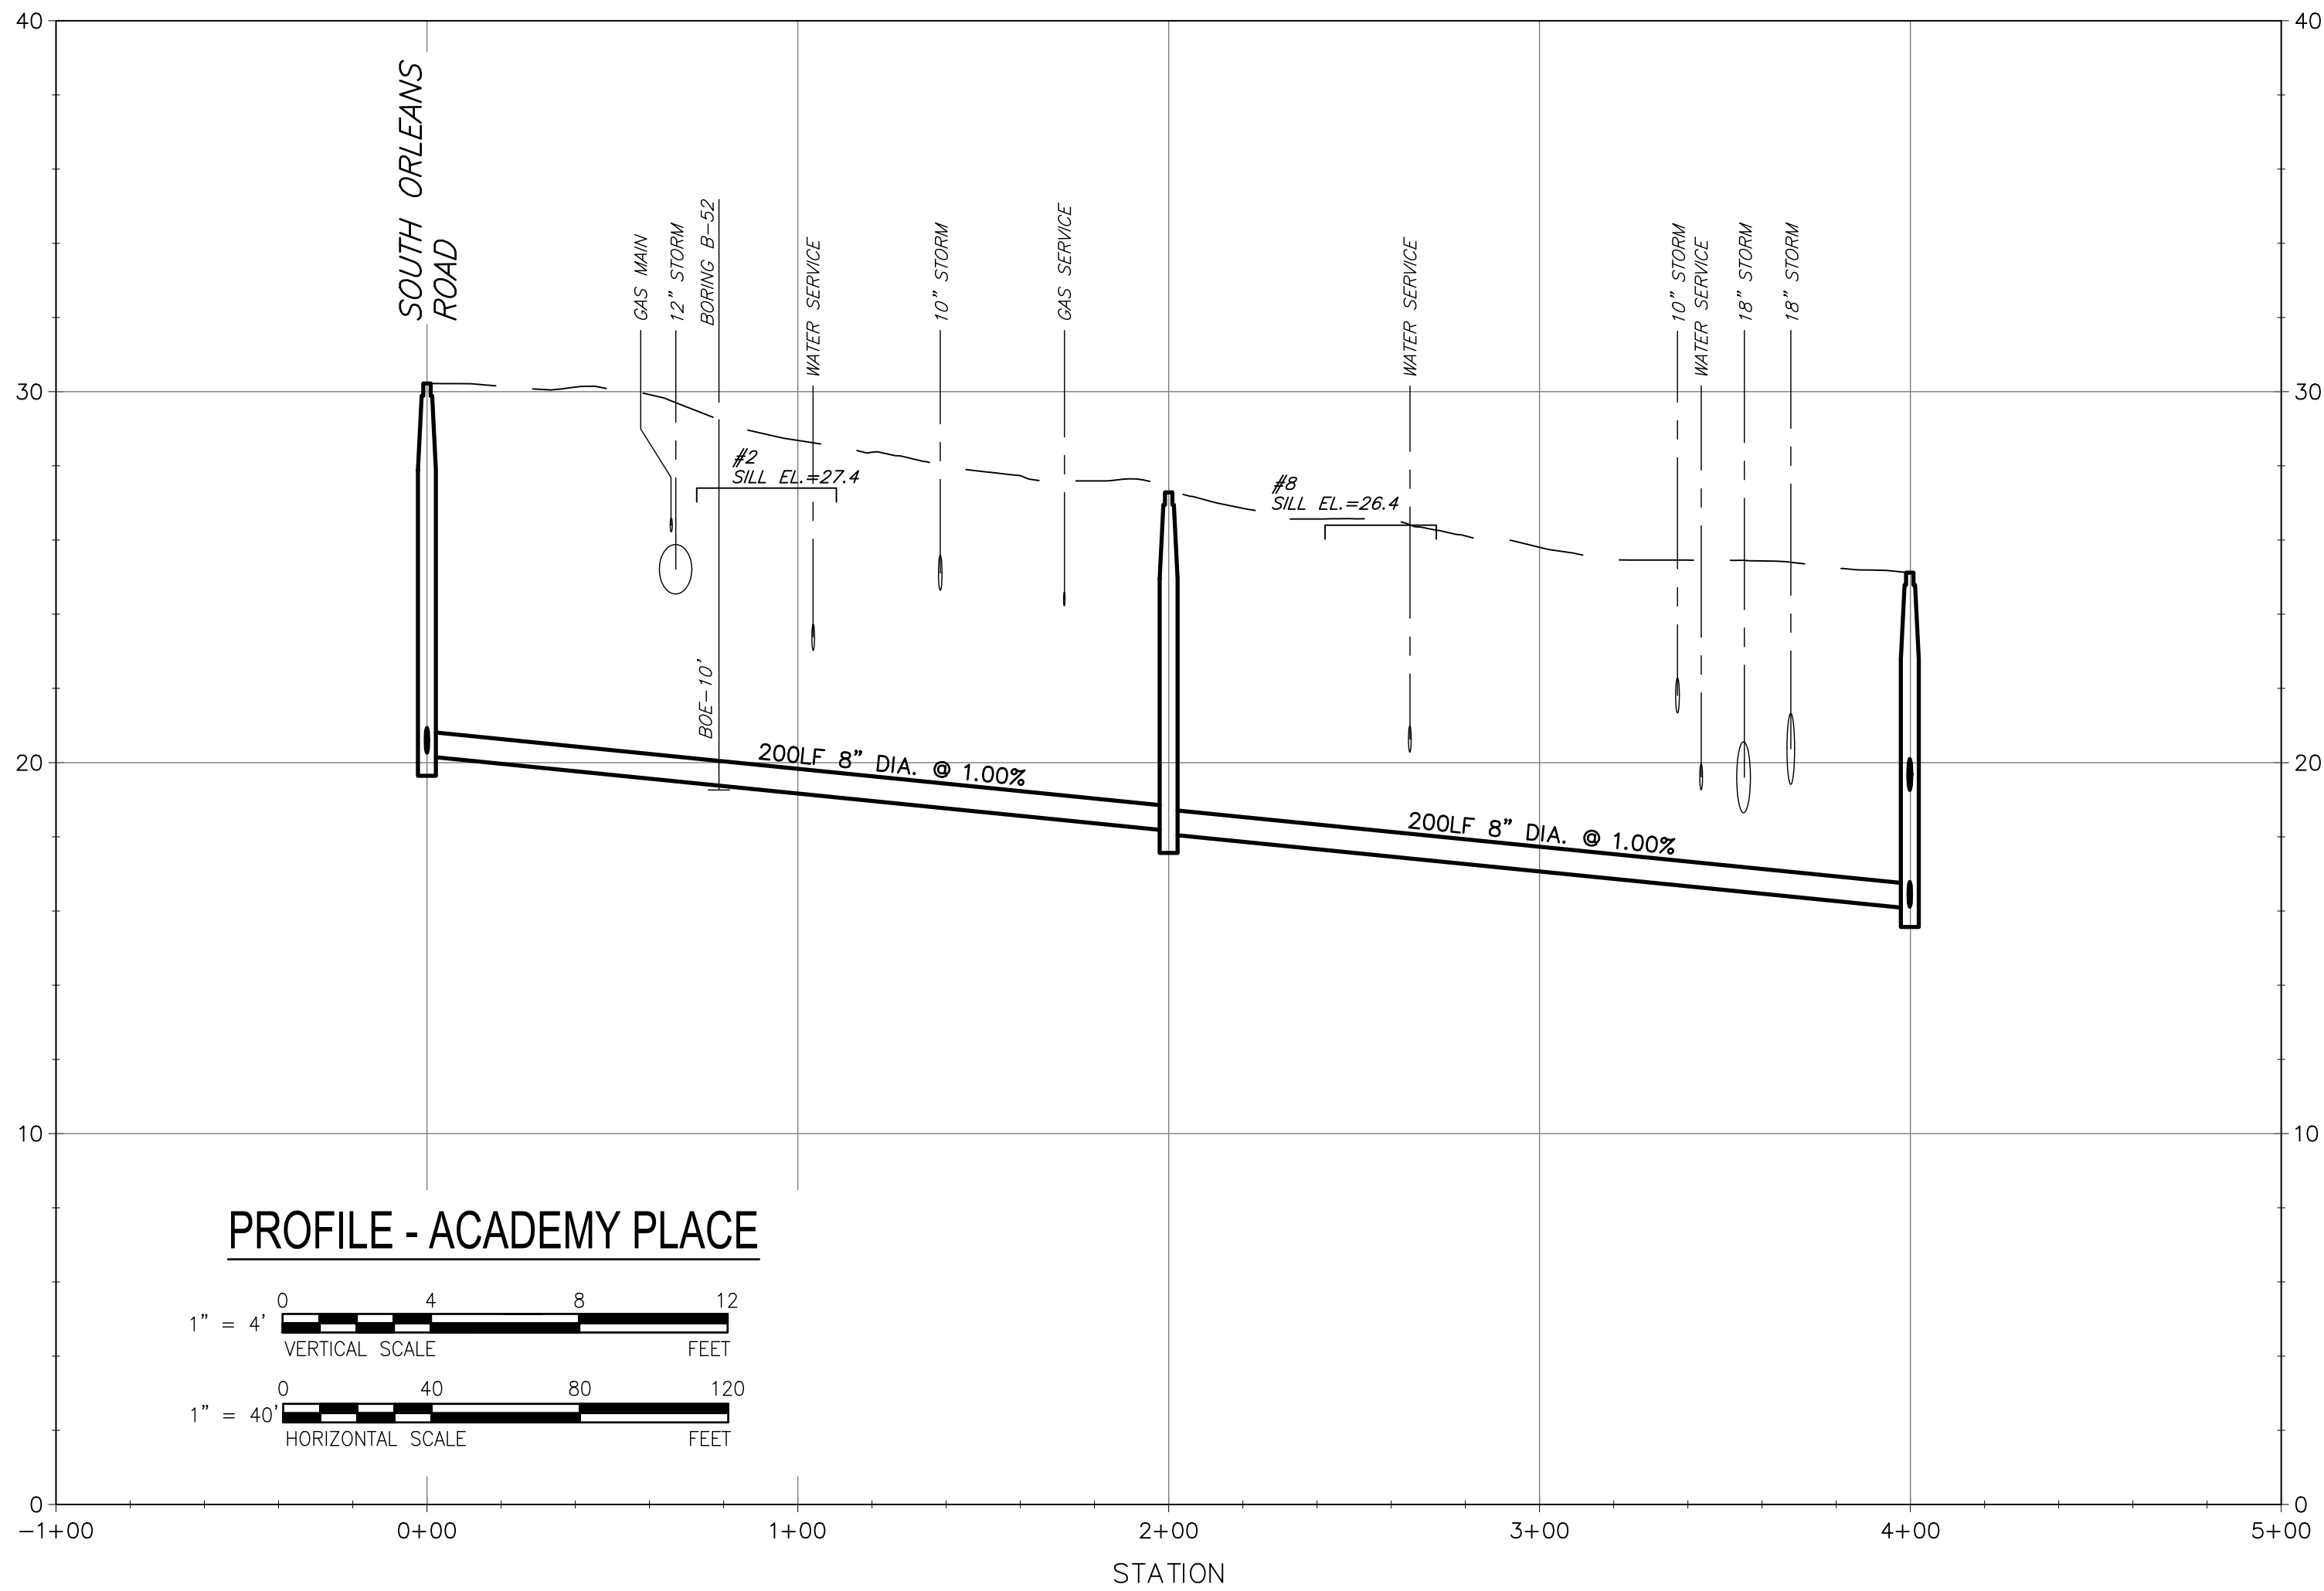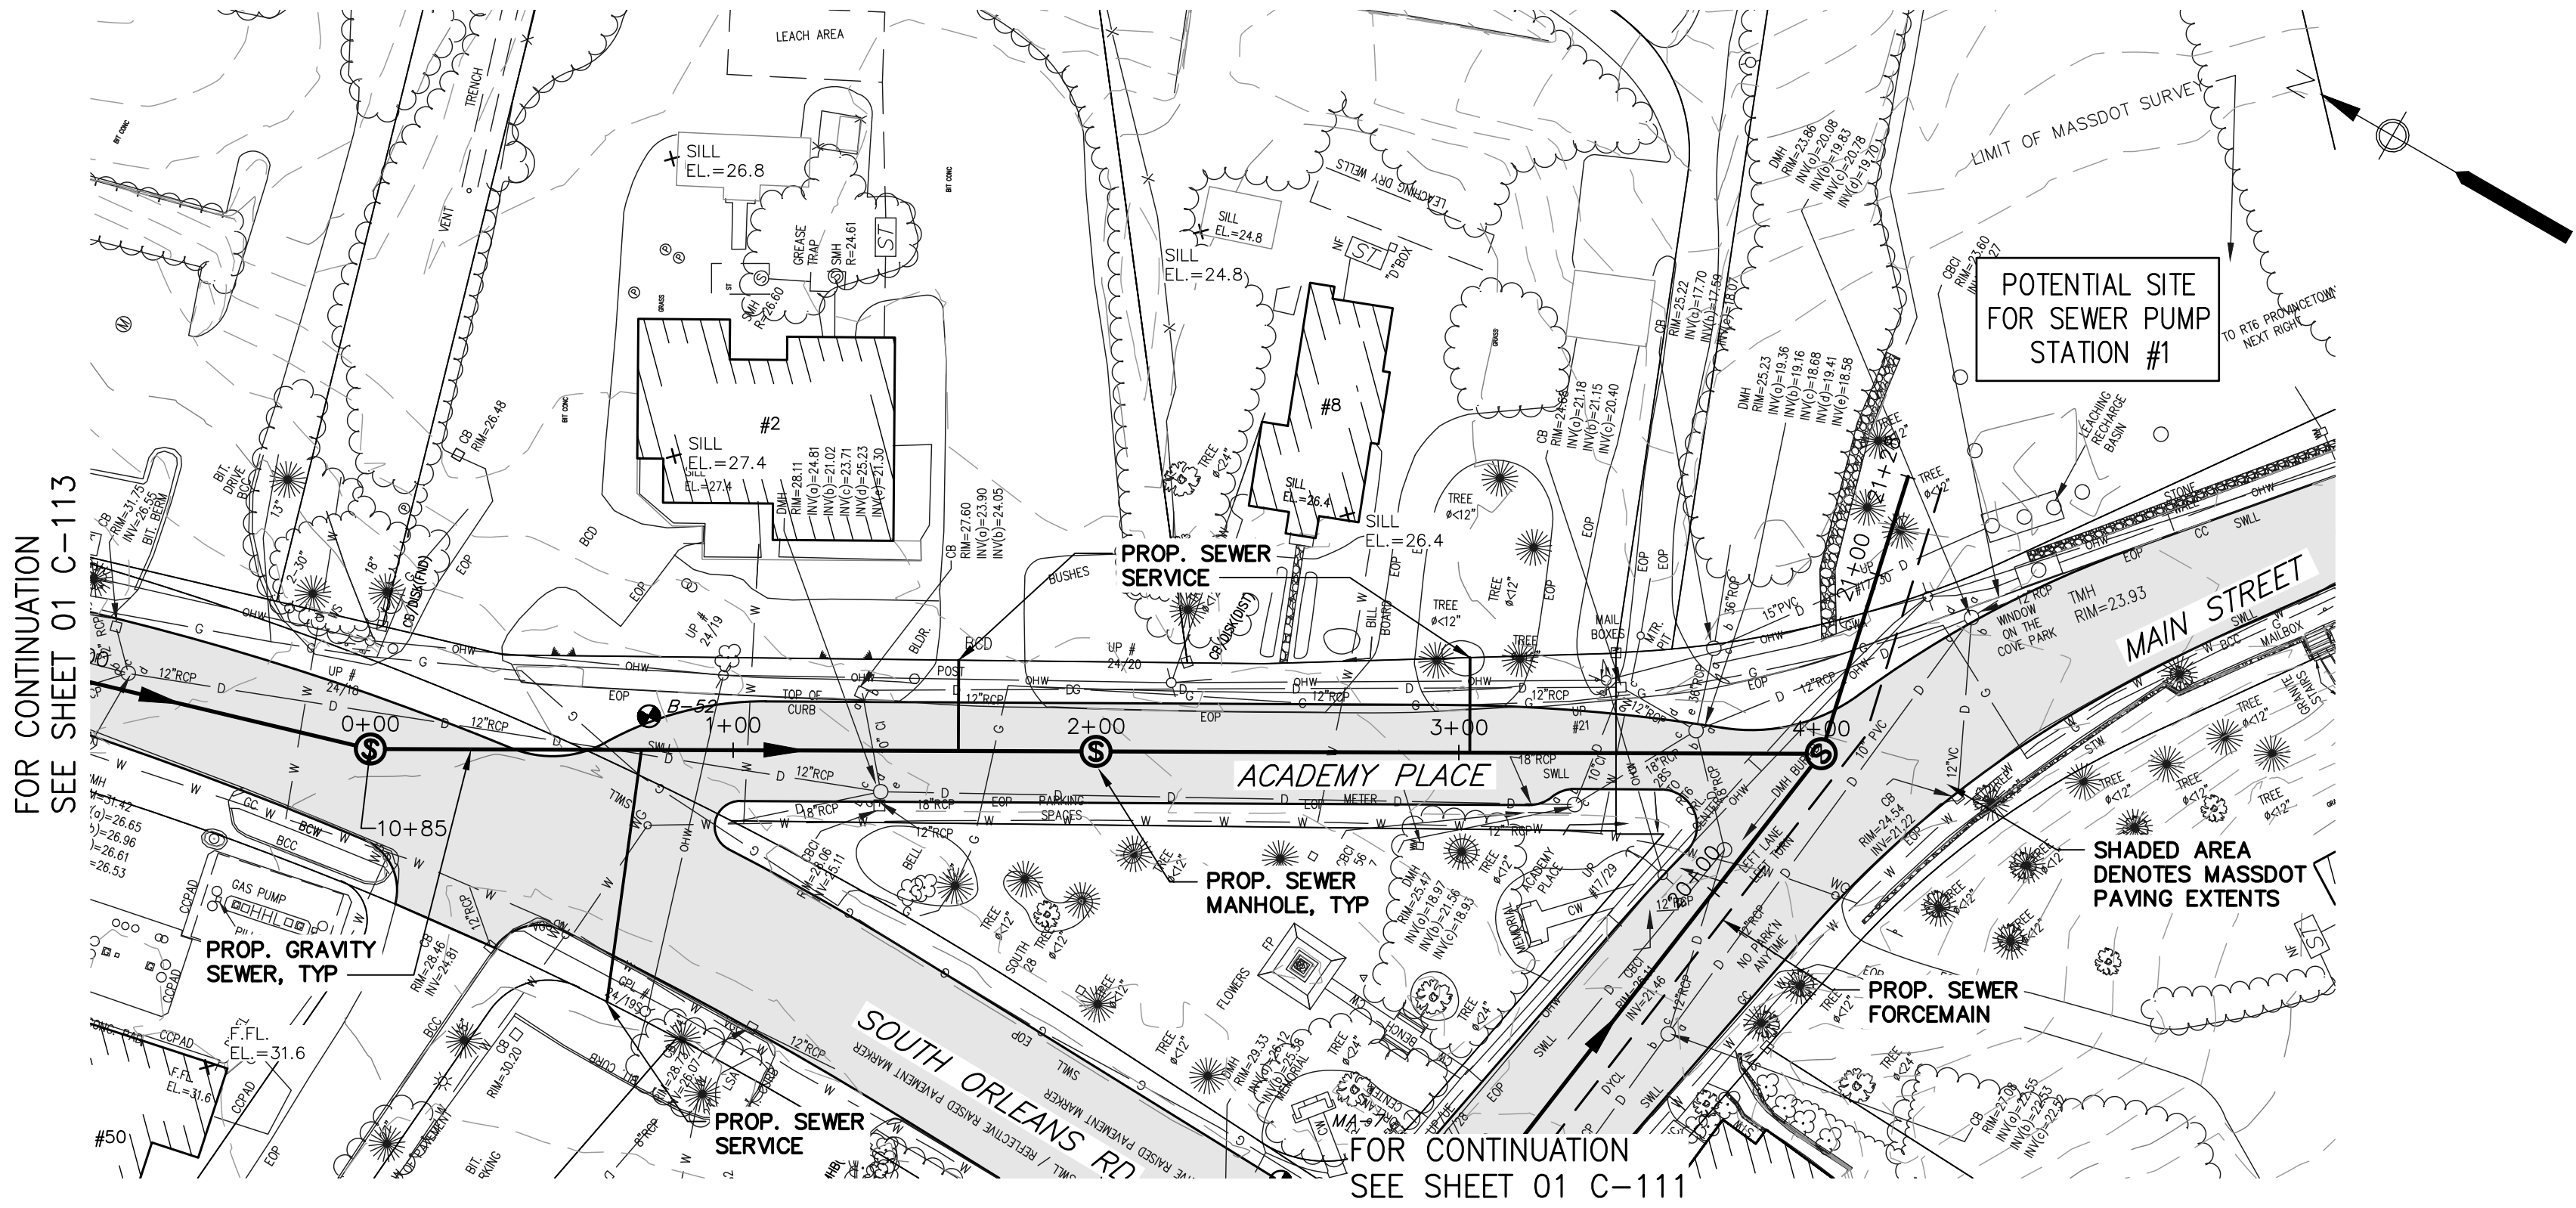

AECOM

PROJECT

Downtown Area
Plans and Profiles

25% Preliminary
Design Report

CLIENT

Town of Orleans, MA

19 SCHOOL ROAD
ORLEANS, MA 02653
(508) 240-3700

CONSULTANT

AECOM TECHNICAL SERVICES, INC.
9 JONATHAN BOURNE DRIVE
POCASSET, MA 02559
PHONE: (508) 833-6950
www.aecom.com

CONSULTANTS

REGISTRATION

SKETCH PLAN SHOWING
LIMITS OF MDOT PAVING
5-19-2017

ISSUE/REVISION

I/R	DATE	DESCRIPTION

PROJECT NUMBER

60476644

Designed By: **M. CURRAN**

Drawn By: **M. CURRAN**

Dept Check: **T. PARECE**

Proj Check: **M. DONOGHUE**

Date: **----**

Scale: **AS NOTED**

DISCIPLINE


CIVIL

SHEET TITLE

PLAN AND PROFILE SEWER
ACADEMY PLACE


SHEET NUMBER

01 C-114

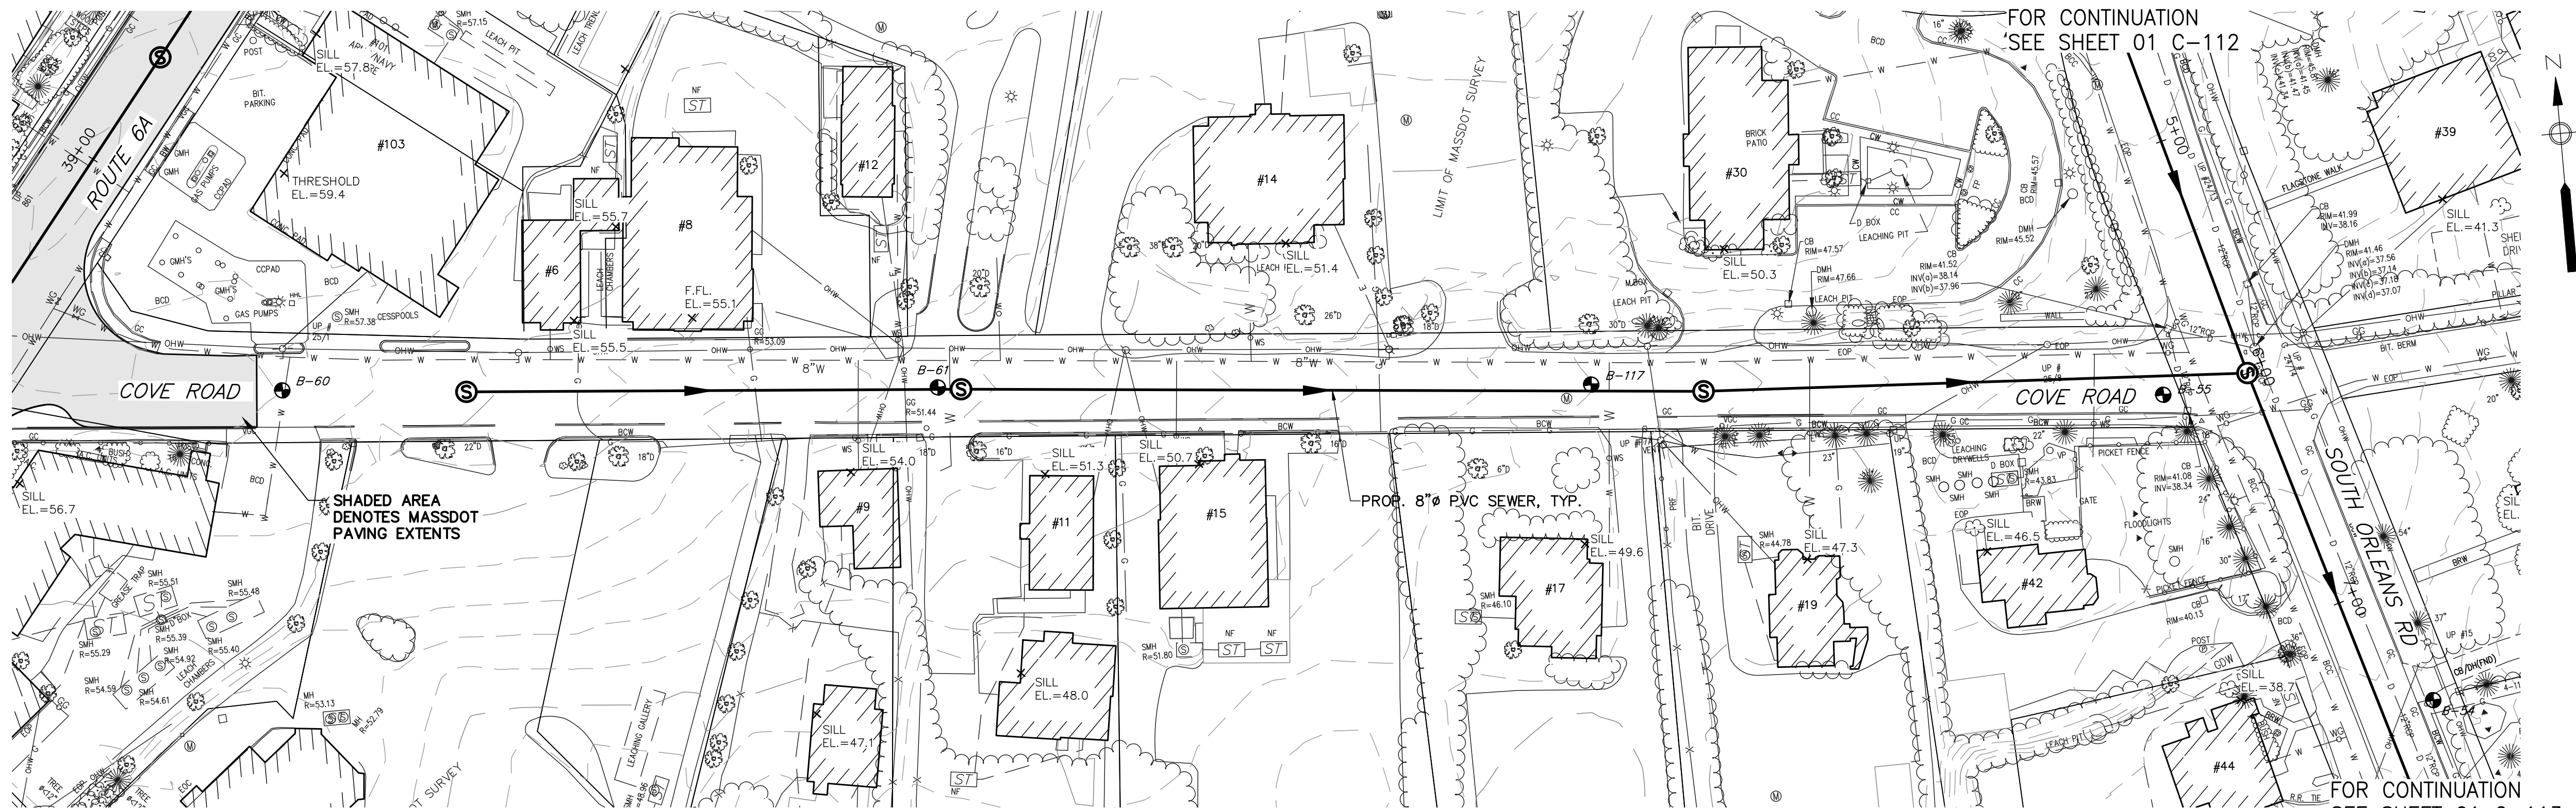

PLAN - COVE ROAD

SCALE: 1"=40'

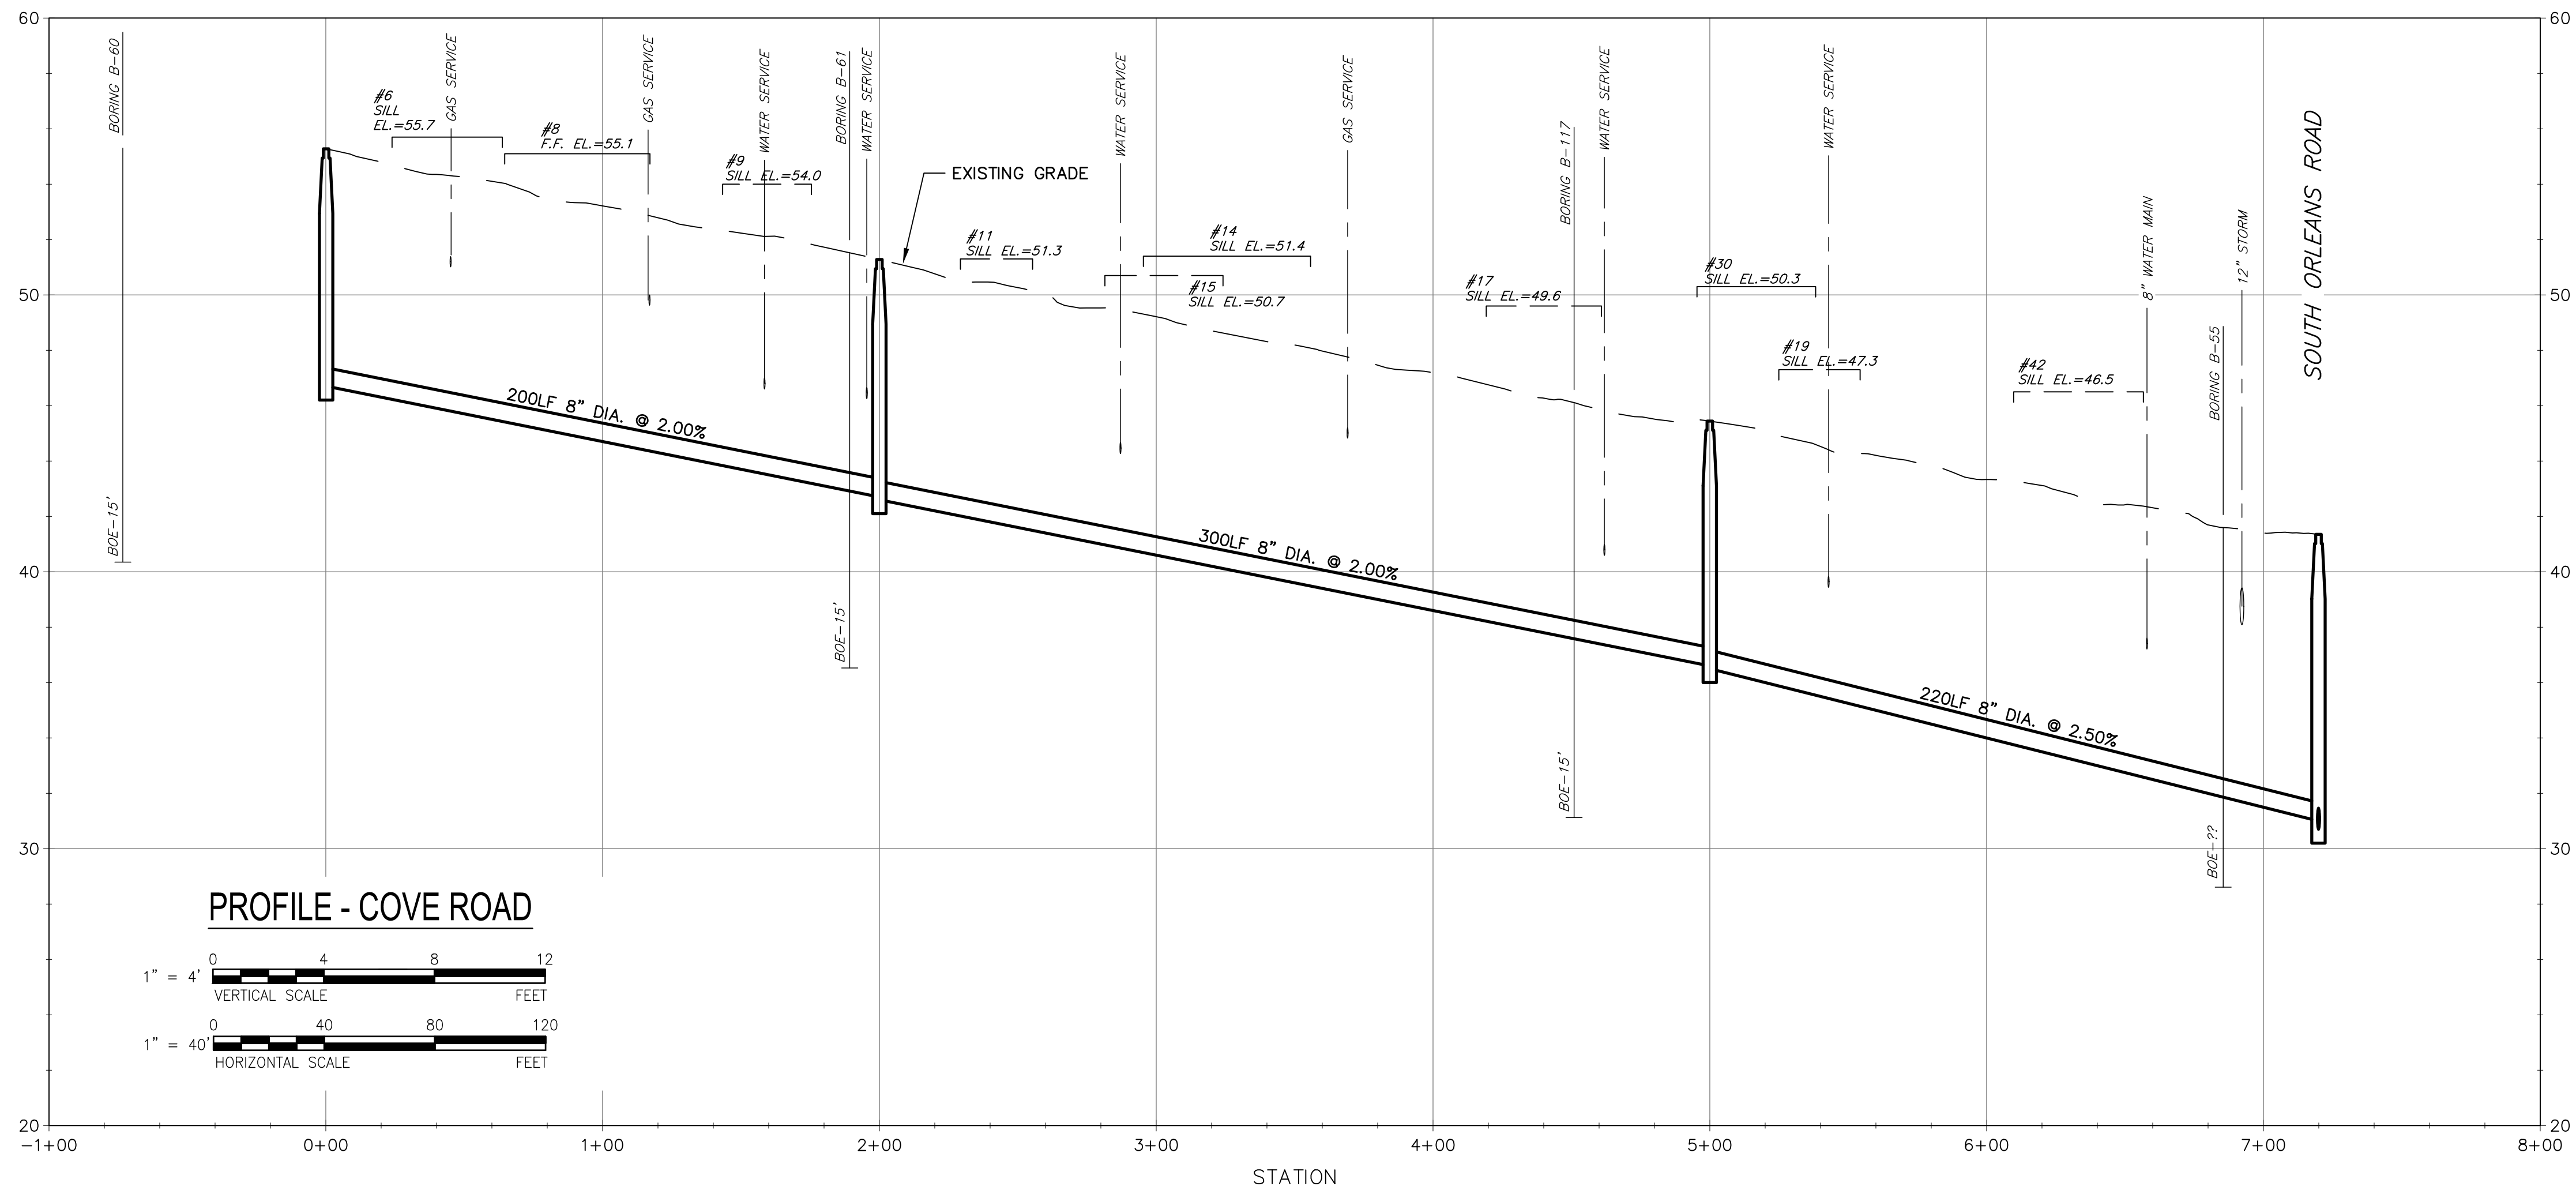**AECOM**

PROJECT

Downtown Area Plans and Profiles

25% Preliminary Design Report

CLIENT

Town of Orleans, MA

19 SCHOOL ROAD
ORLEANS, MA 02653
(508) 240-3700

CONSULTANT

AECOM TECHNICAL SERVICES, INC.
9 JONATHAN BOURNE DRIVE
POCASSET, MA 02559
PHONE: (508) 833-6950
www.aecom.com

CONSULTANTS

REGISTRATION

SKETCH PLAN SHOWING
LIMITS OF MDOT PAVING
5-19-2017

ISSUE/REVISION

I/R	DATE	DESCRIPTION

PROJECT NUMBER

60476644

Designed By:	M. CURRAN
--------------	------------------

Drawn By:	M. CURRAN
-----------	------------------

Dept Check:	T. PARECE
-------------	------------------

Proj Check:	M. DONOGHUE
-------------	--------------------

Date:	----
-------	------

Scale:	AS NOTED
--------	----------

DISCIPLINE

CIVIL

SHEET TITLE


PLAN AND PROFILE SEWER COVE ROAD

SHEET NUMBER

01 C-115


Last saved by: CURRANM(2017-05-19) Last Plotted: 2017-06-21
Filename: L:\WORK\60476644 - ORLEANS DOWNTOWN SEWER\CD - DOWNTOWN\ SOURCE DRAWINGS\PS-1 - DOWNTOWN.DWG

Project Management Initials: _____ Designer: _____ Checked: _____ Approved: _____
Last saved by: CURRANM(2017-05-19) Last Plotted: 2017-06-21
Filename: L:\WORK\0476644 - ORLEANS DOWNTOWN SEWER\3D - DOWNTOWN\ _SOURCE DRAWINGS\PS-1 - DOWNTOWN.DWG

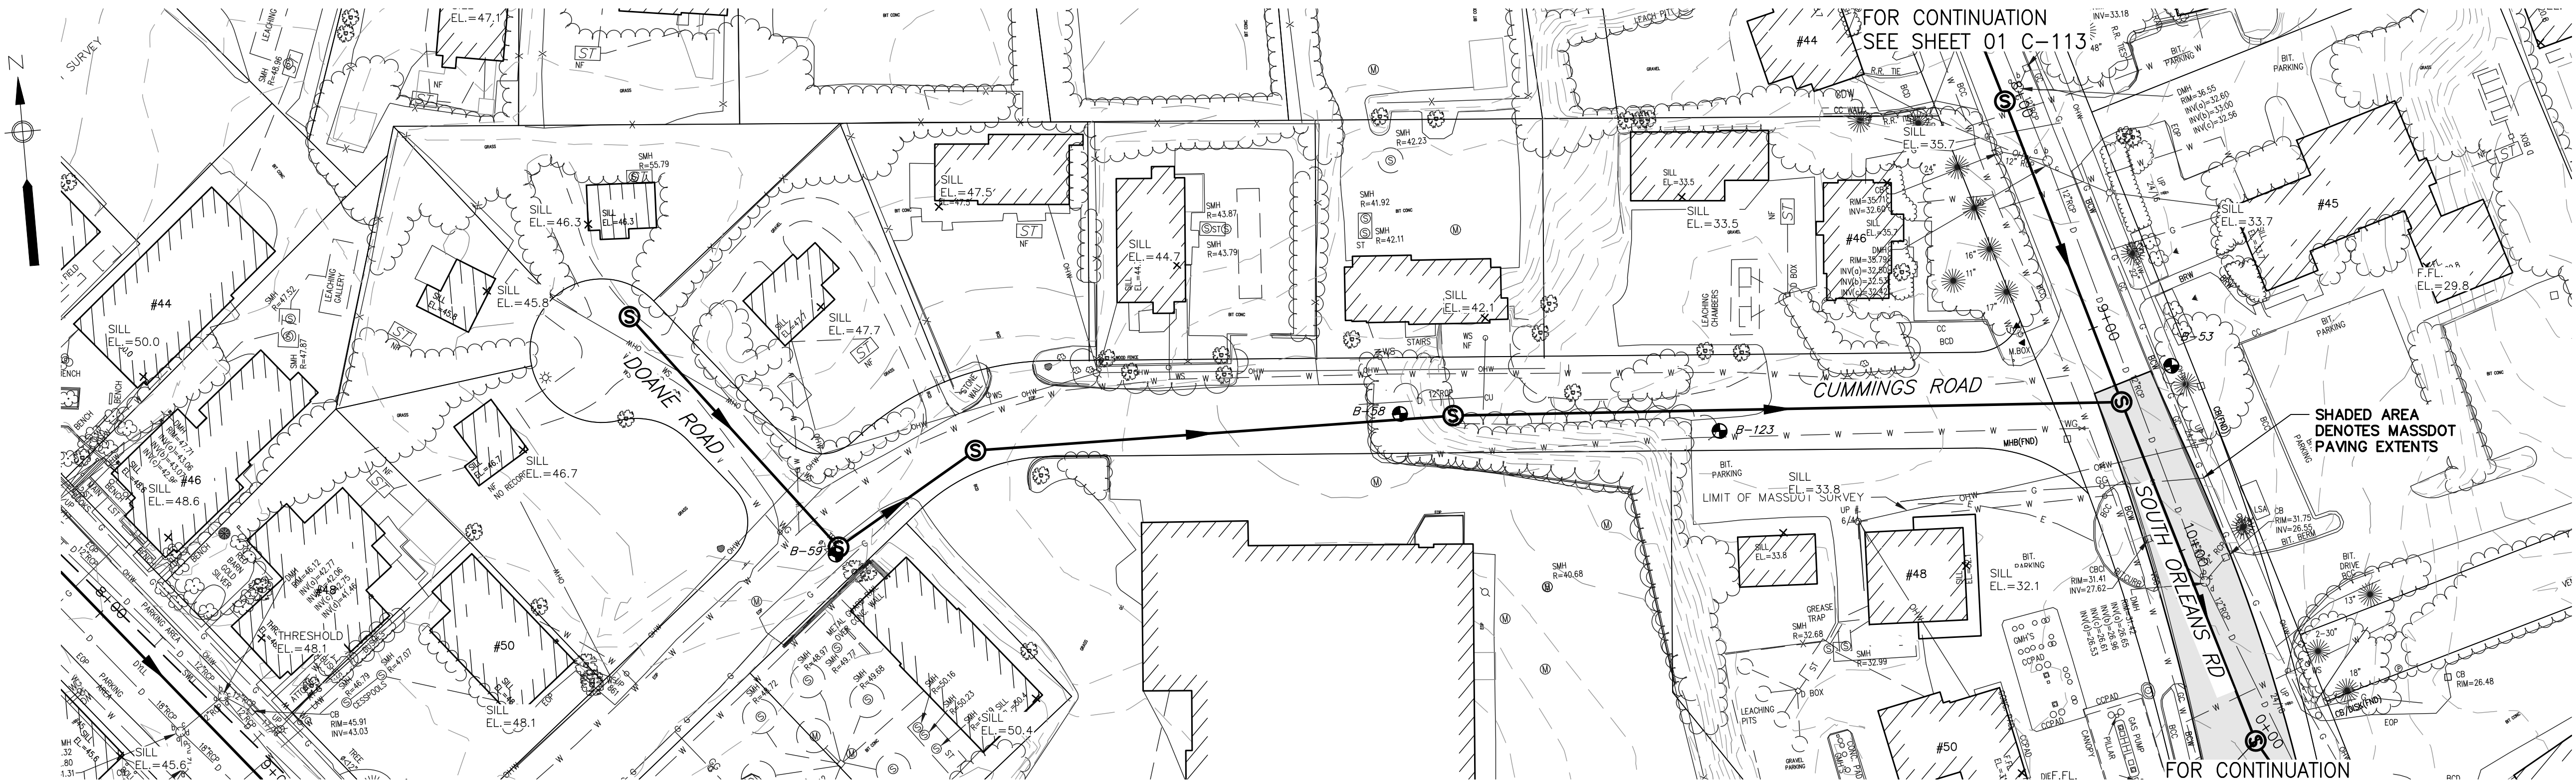


PLAN - DOANE AND CUMMINGS ROAD

SCALE: 1"=40'

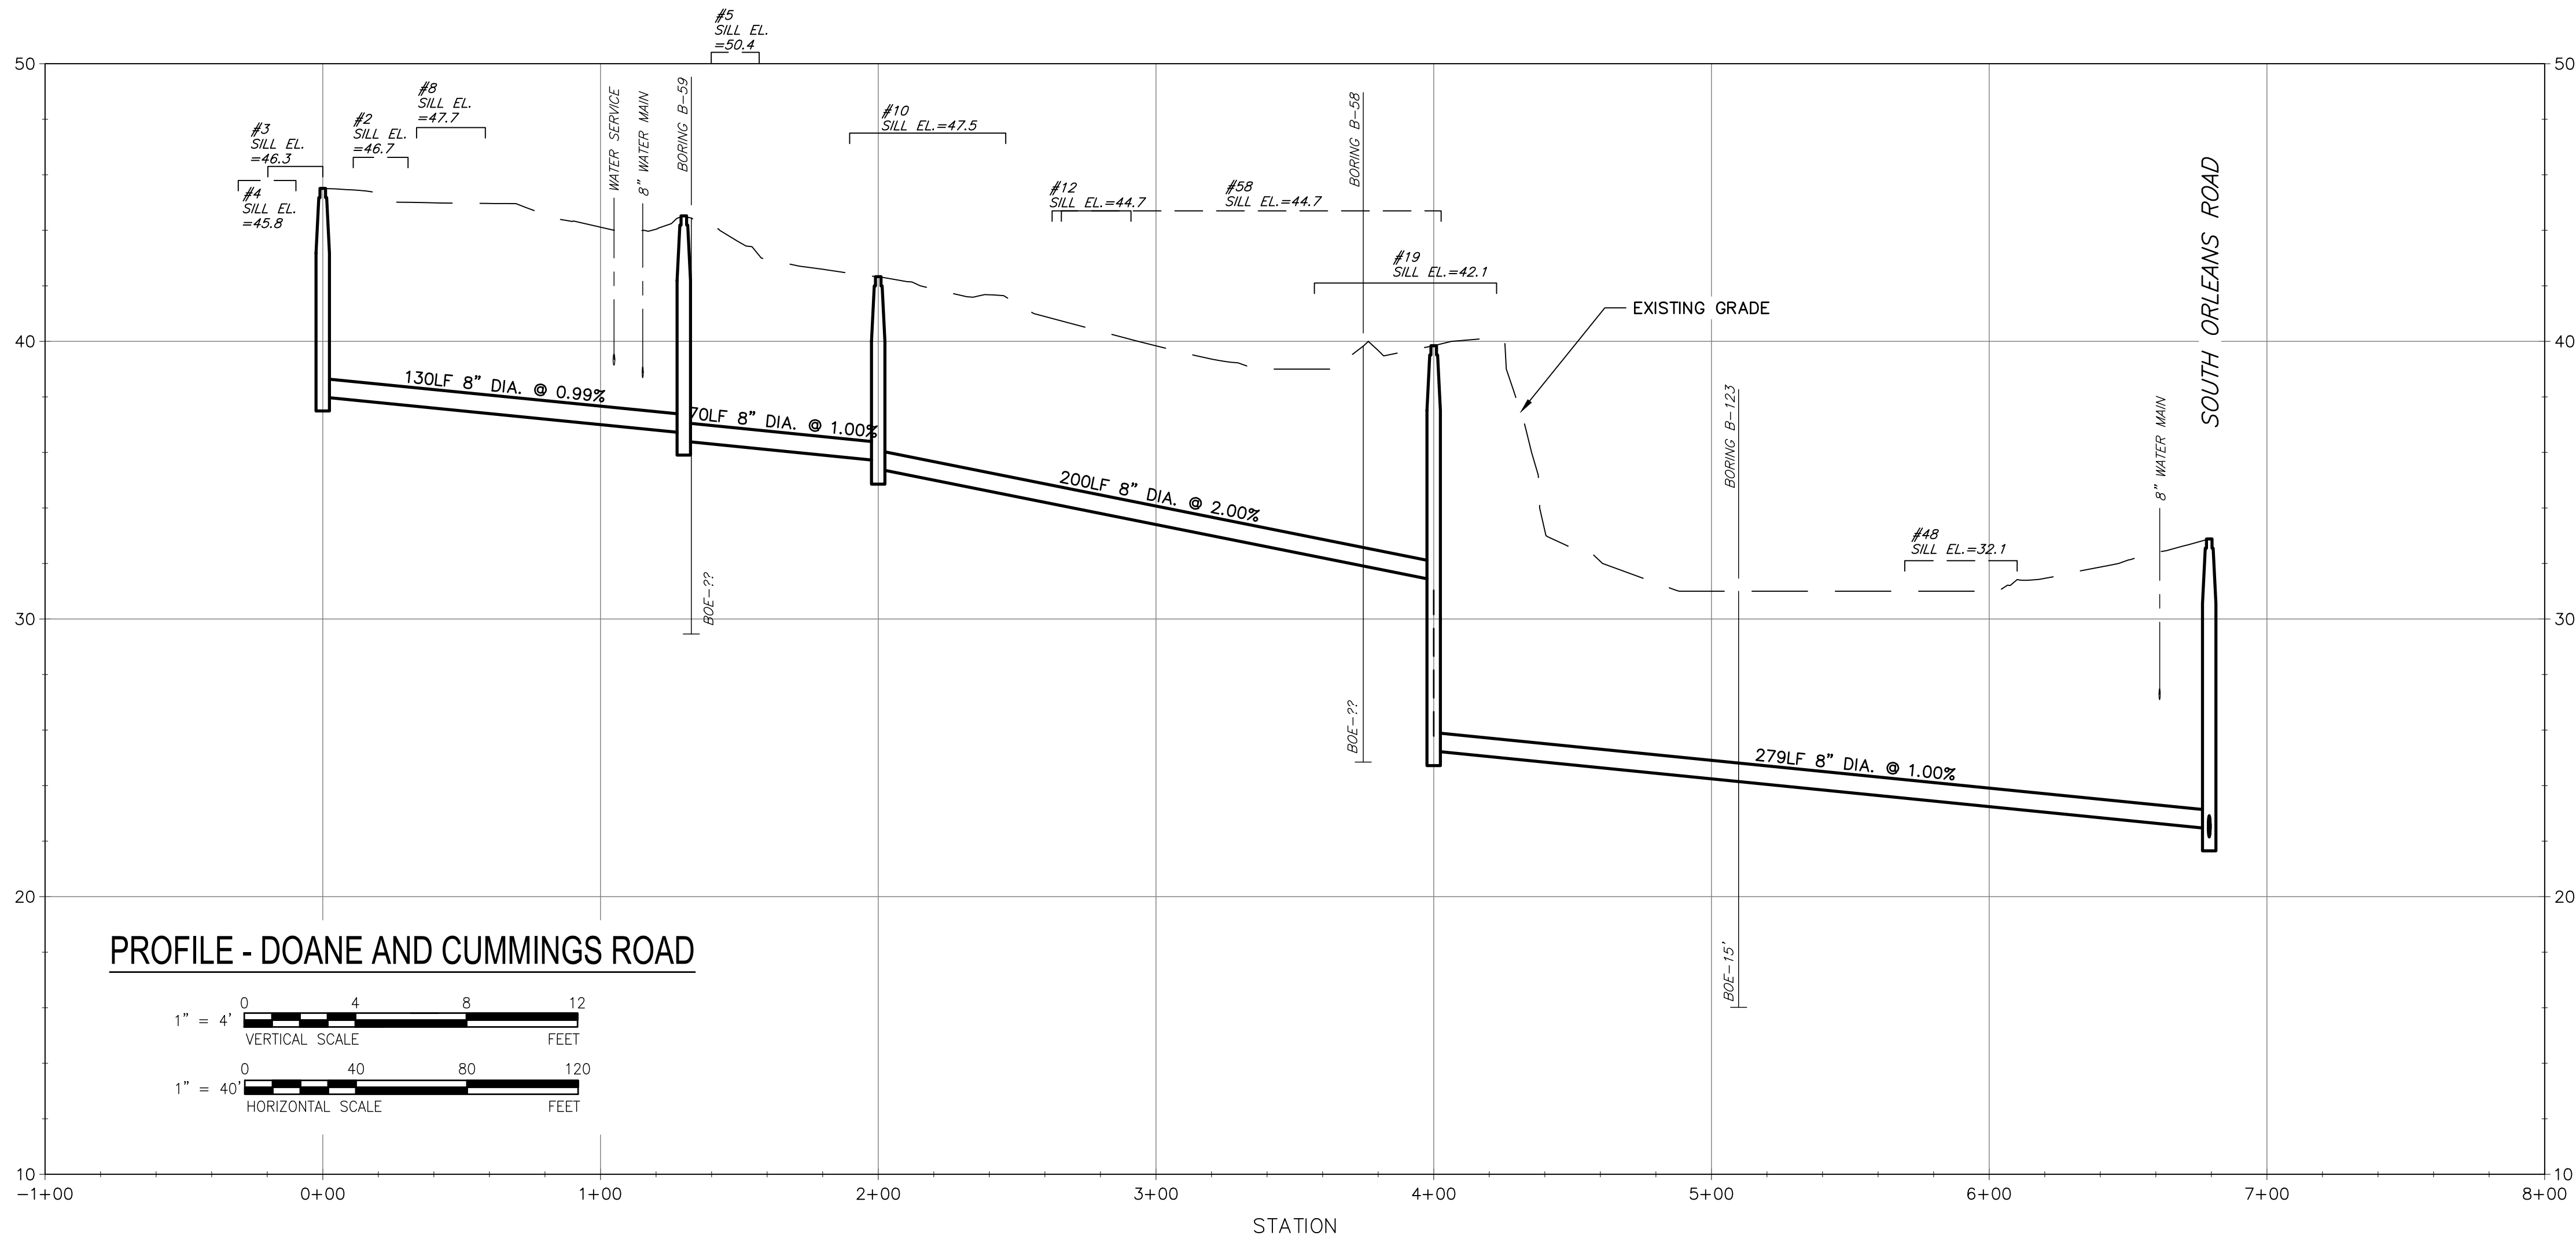

PROFILE - DOANE AND CUMMINGS ROAD

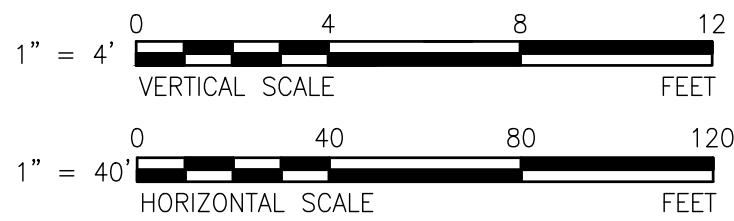

AECOM

PROJECT

Downtown Area
Plans and Profiles

25% Preliminary
Design Report

CLIENT

Town of Orleans, MA

19 SCHOOL ROAD
ORLEANS, MA 02653
(508) 240-3700

CONSULTANT

AECOM TECHNICAL SERVICES, INC.
9 JONATHAN BOURNE DRIVE
POCASSET, MA 02559
PHONE: (508) 833-6950
www.aecom.com

CONSULTANTS

REGISTRATION

SKETCH PLAN SHOWING
LIMITS OF MDOT PAVING
5-19-2017

ISSUE/REVISION

I/R	DATE	DESCRIPTION
-----	------	-------------

PROJECT NUMBER

60476644

Designed By:	M. CURRAN
Drawn By:	M. CURRAN
Dept Check:	T. PARECE
Proj Check:	M. DONOGHUE
Date:	----
Scale:	AS NOTED

DISCIPLINE

CIVIL

SHEET TITLE


PLAN AND PROFILE SEWER
DOANE AND CUMMINGS RD

SHEET NUMBER


01 C-116

Project Management Initials: _____ Designer: _____ Checked: _____ Approved: _____
C
B
A

Last saved by: CURRANM(2017-05-19) Last Plotted: 2017-05-21
Filename: L:\WORK\60476644 - ORLEANS DOWNTOWN SEWER\3D - DOWNTOWN\ _SOURCE DRAWINGS\PS-1 - DOWNTOWN.DWG

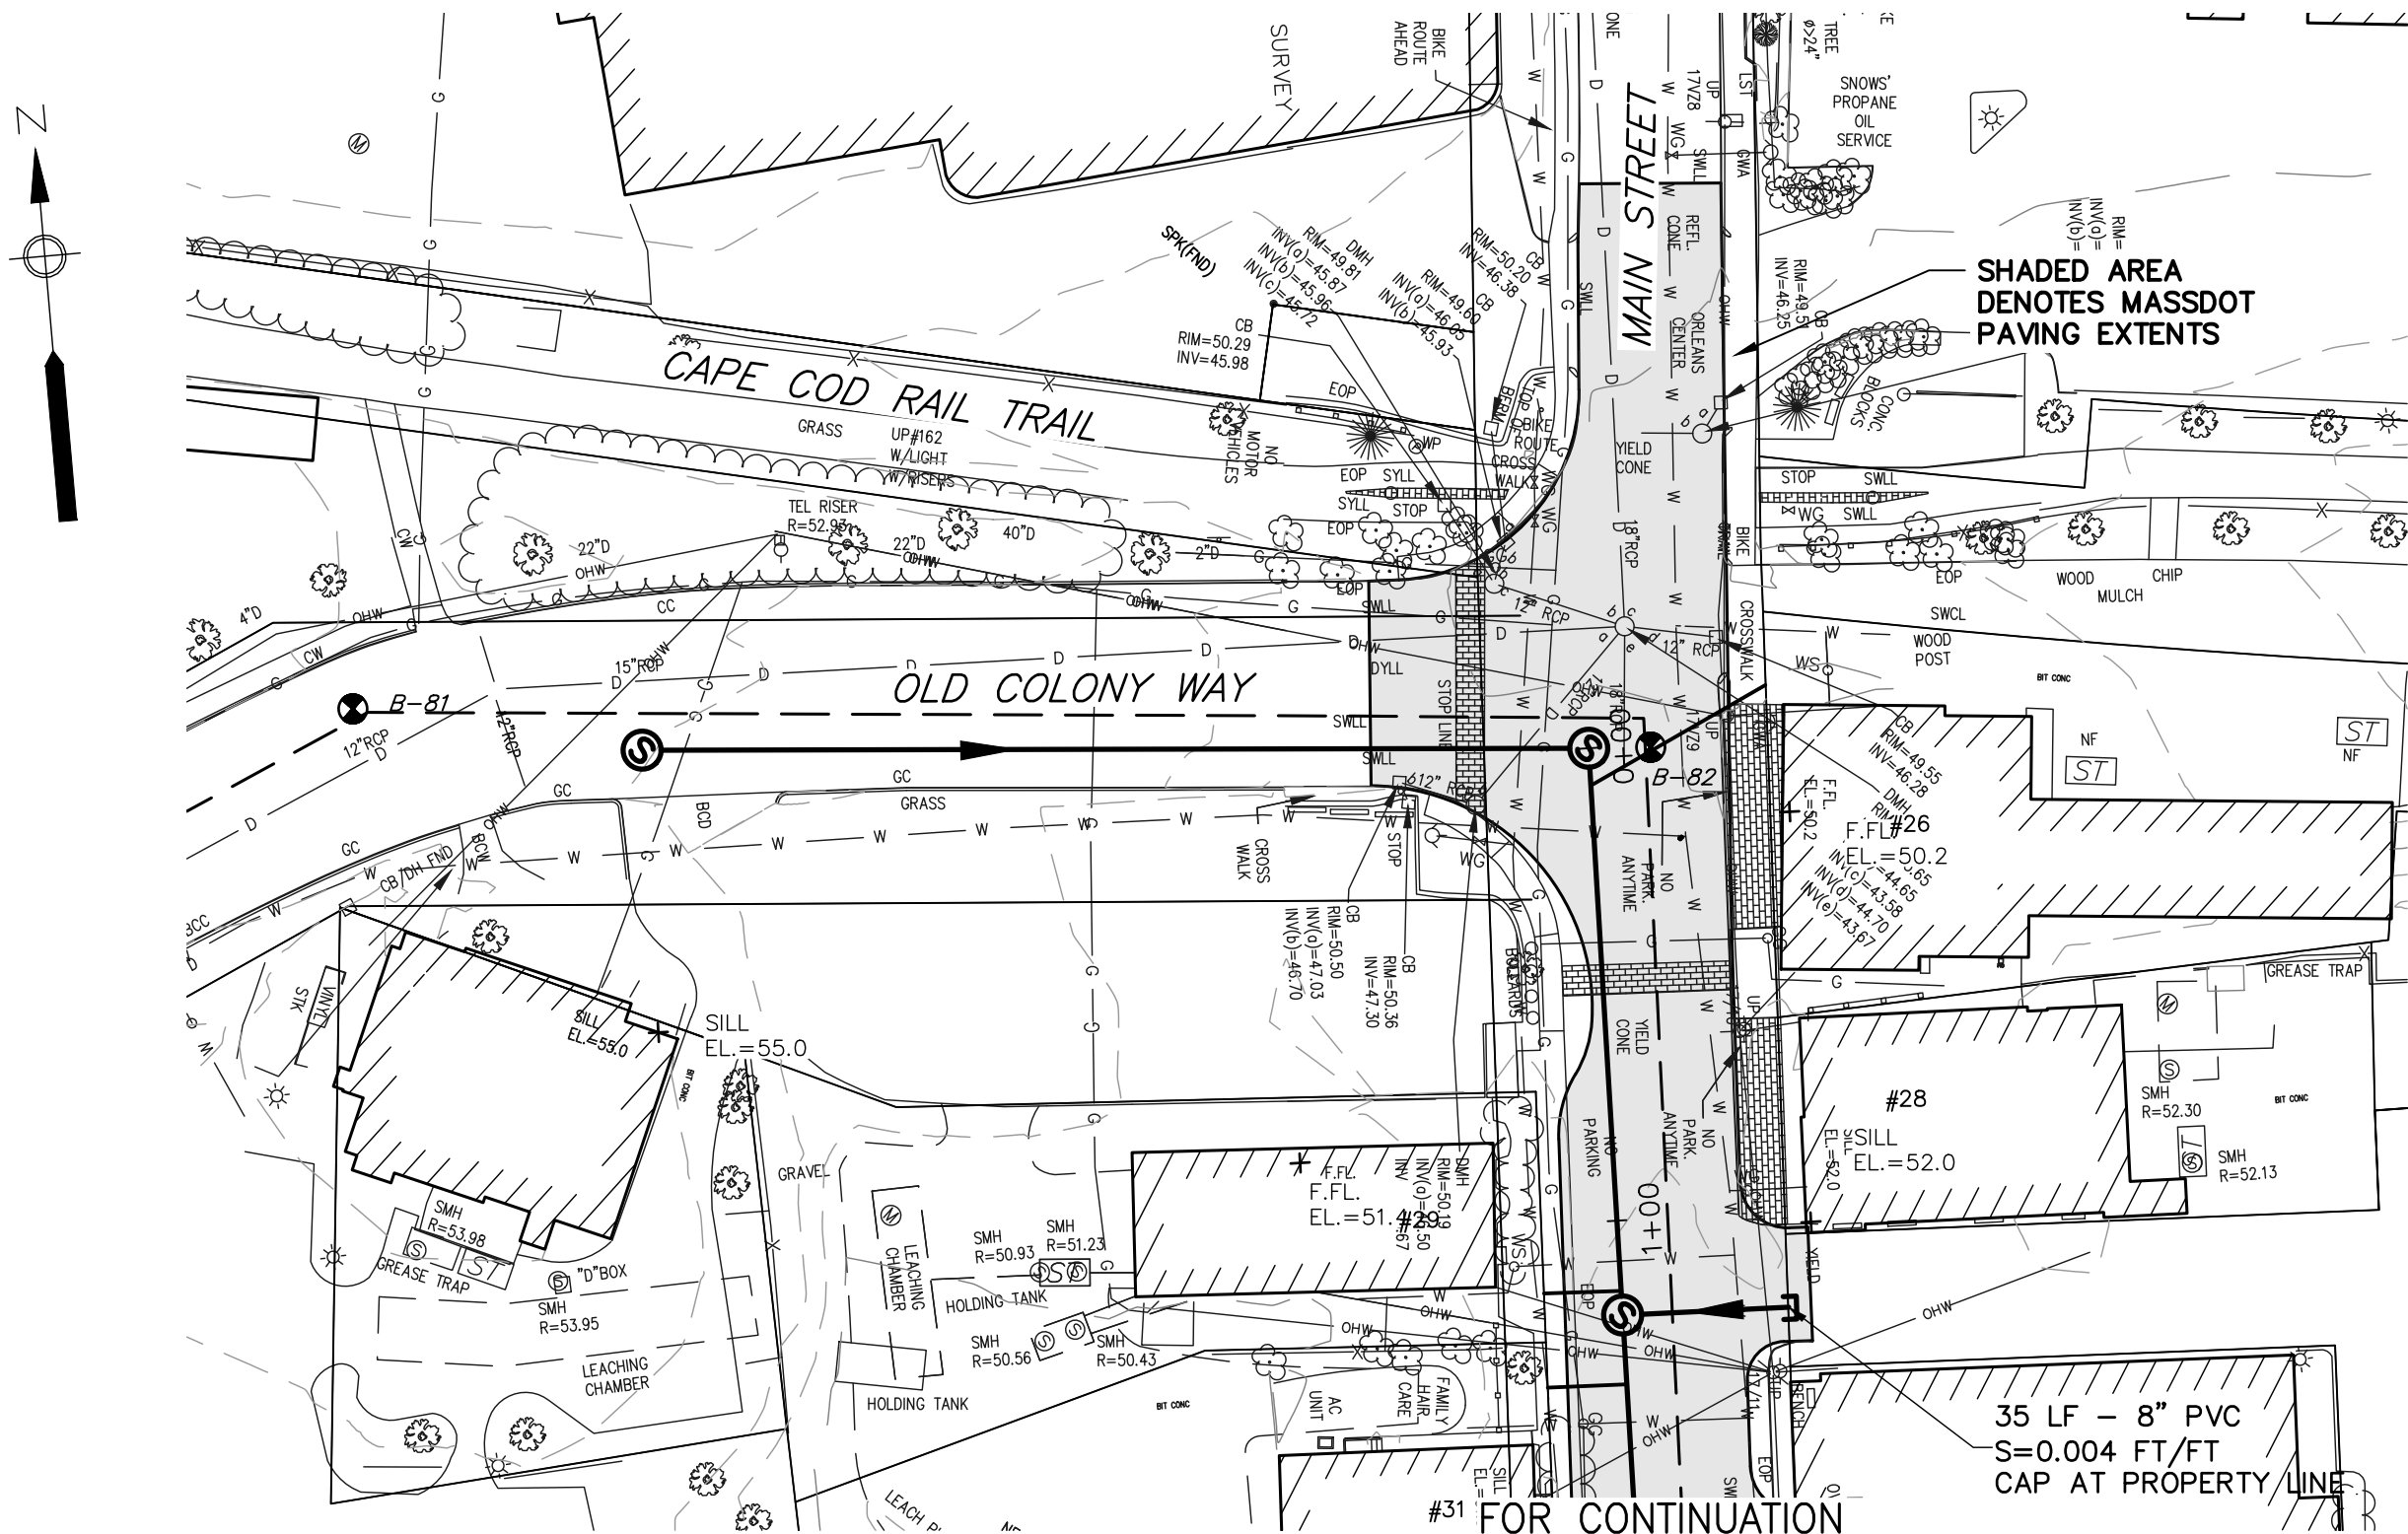

PLAN - OLD COLONY WAY
SCALE: 1"=40'

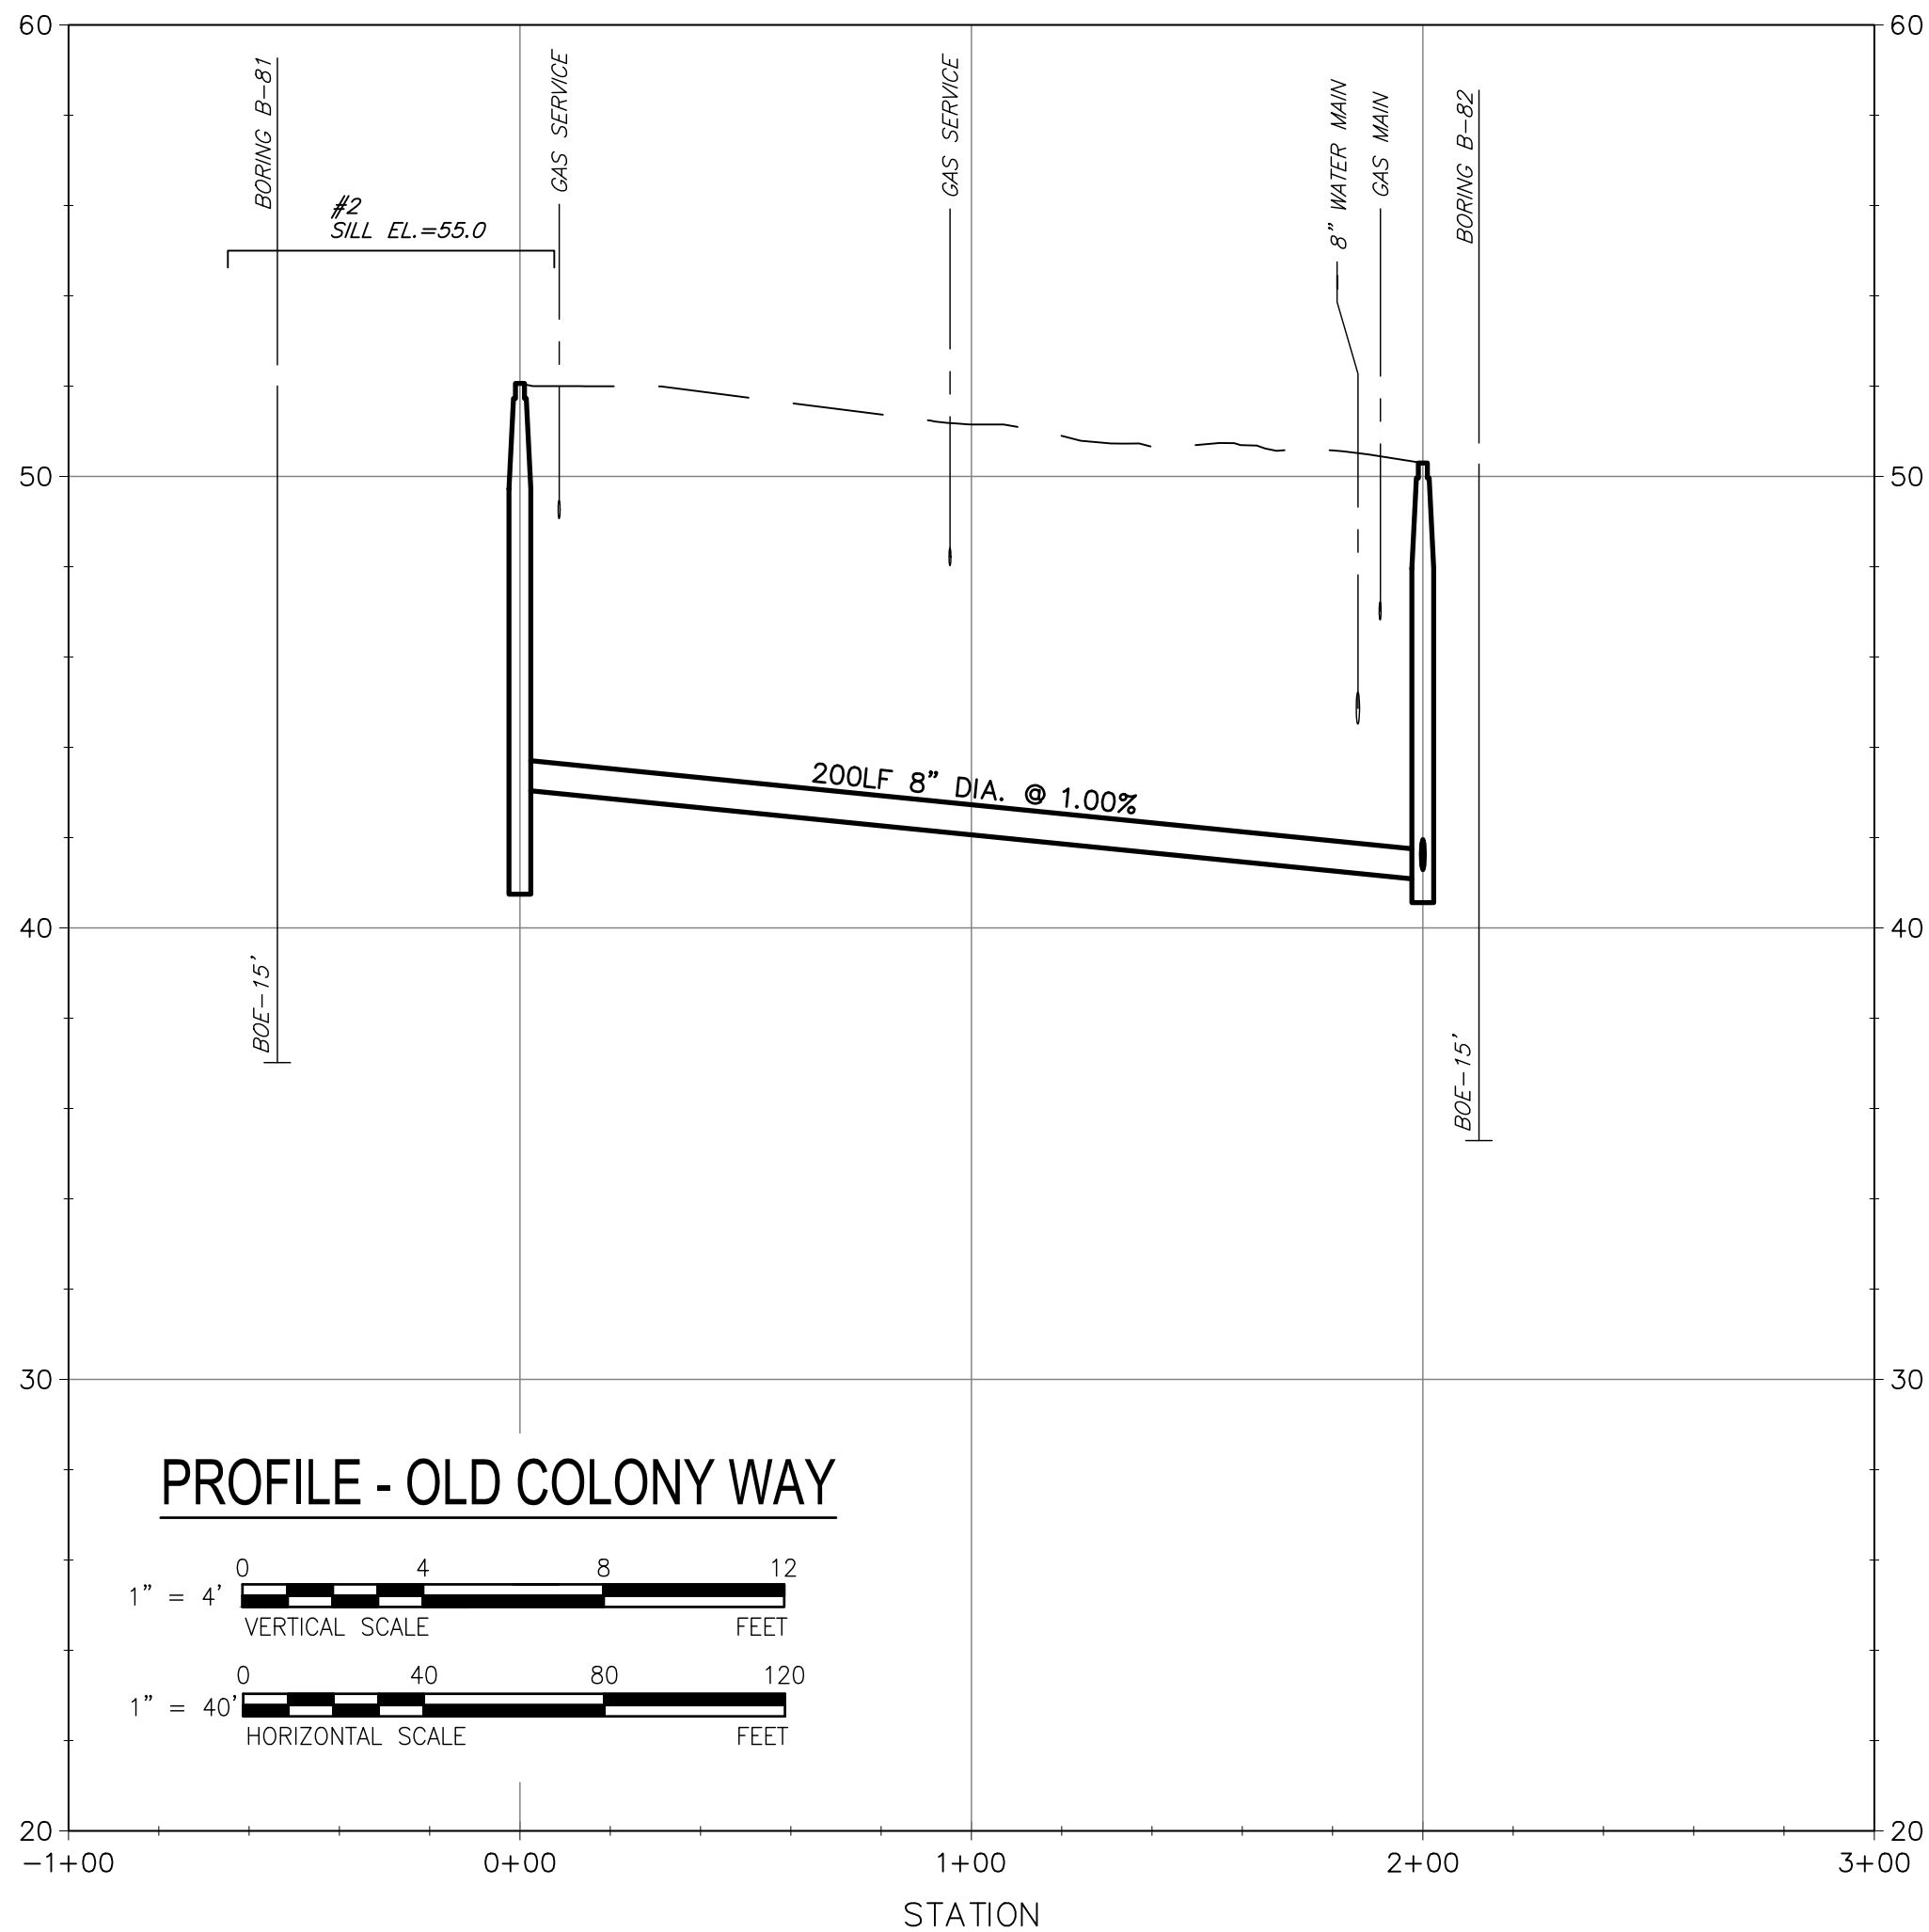

PROJECT
Downtown Area
Plans and Profiles

25% Preliminary
Design Report

CLIENT
Town of Orleans, MA
19 SCHOOL ROAD
ORLEANS, MA 02653
(508) 240-3700

CONSULTANT
AECOM TECHNICAL SERVICES, INC.
9 JONATHAN BOURNE DRIVE
POCASSET, MA 02559
PHONE: (508) 833-6950
www.aecom.com

CONSULTANTS

REGISTRATION

SKETCH PLAN SHOWING
LIMITS OF MDOT PAVING
5-19-2017

ISSUE/REVISION		
I/R	DATE	DESCRIPTION

PROJECT NUMBER	
60476644	
Designed By:	M. CURRAN
Drawn By:	M. CURRAN
Dept Check:	T. PARECE
Proj Check:	M. DONOGHUE
Date:	----
Scale:	AS NOTED

DISCIPLINE
CIVIL
SHEET TITLE

PLAN AND PROFILE SEWER
OLD COLONY WAY

SHEET NUMBER
01 C-117



SCALE: 1"=40'



Figure 10.1 consists of two graphical scales. The top scale is labeled "VERTICAL SCALE" and "1" = 4'". It has a horizontal bar with alternating black and white segments. Numerical markings are placed above the bar at 0, 4, 8, and 12, with the unit "FEET" at the right end. The bottom scale is labeled "HORIZONTAL SCALE" and "1" = 40'". It has a similar horizontal bar with alternating black and white segments. Numerical markings are placed above the bar at 0, 40, 80, and 120, with the unit "FEET" at the right end.

25% Preliminary
Design Report

CLIENT

Town of Orleans, MA

19 SCHOOL ROAD
ORLEANS, MA 02653
(508) 240-3700

CONSULTANT

AECOM TECHNICAL SERVICES, INC.
9 JONATHAN BOURNE DRIVE
POCASSET, MA 02559
PHONE: (508) 833-6950
www.aecom.com

CONSULTANTS

REGISTRATION

ISSUE/REVISION

I/R	DATE	DESCRIPTION
-----	------	-------------

PROJECT NUMBER

60476644

Designed By:	M. CURRAN
--------------	------------------

Drawn By:	M. CURRAN
-----------	------------------

Dept Check:	T. PARECE
-------------	------------------

Proj Check:	M. DONOGH
-------------	------------------

Date: ----

Scale:	AS NOTED
--------	----------

DISCIPLINE

CIVIL


SHEET TITLE

PLAN AND PROFILE SEWER WEST ROAD I

SHEET NUMBER

02 C-101

Project Management Initials: _____ Designer: _____ Checked: _____ Approved: _____
FOR CONTINUATION SEE SHEET 02 C-101
FOR CONTINUATION SEE SHEET 02 C-103
PLAN - WEST ROAD
SCALE: 1"=40'
PROFILE - WEST ROAD
1" = 4' VERTICAL SCALE
1" = 40' HORIZONTAL SCALE
Last saved by: CURRANM(2017-05-15) Last Plotted: 2017-06-21
Filename: L:\WORK\0476644 - ORLEANS DOWNTOWN SEWER\3D - DOWNTOWN\ _SOURCE DRAWINGS\PS-2 - DOWNTOWN.DWG

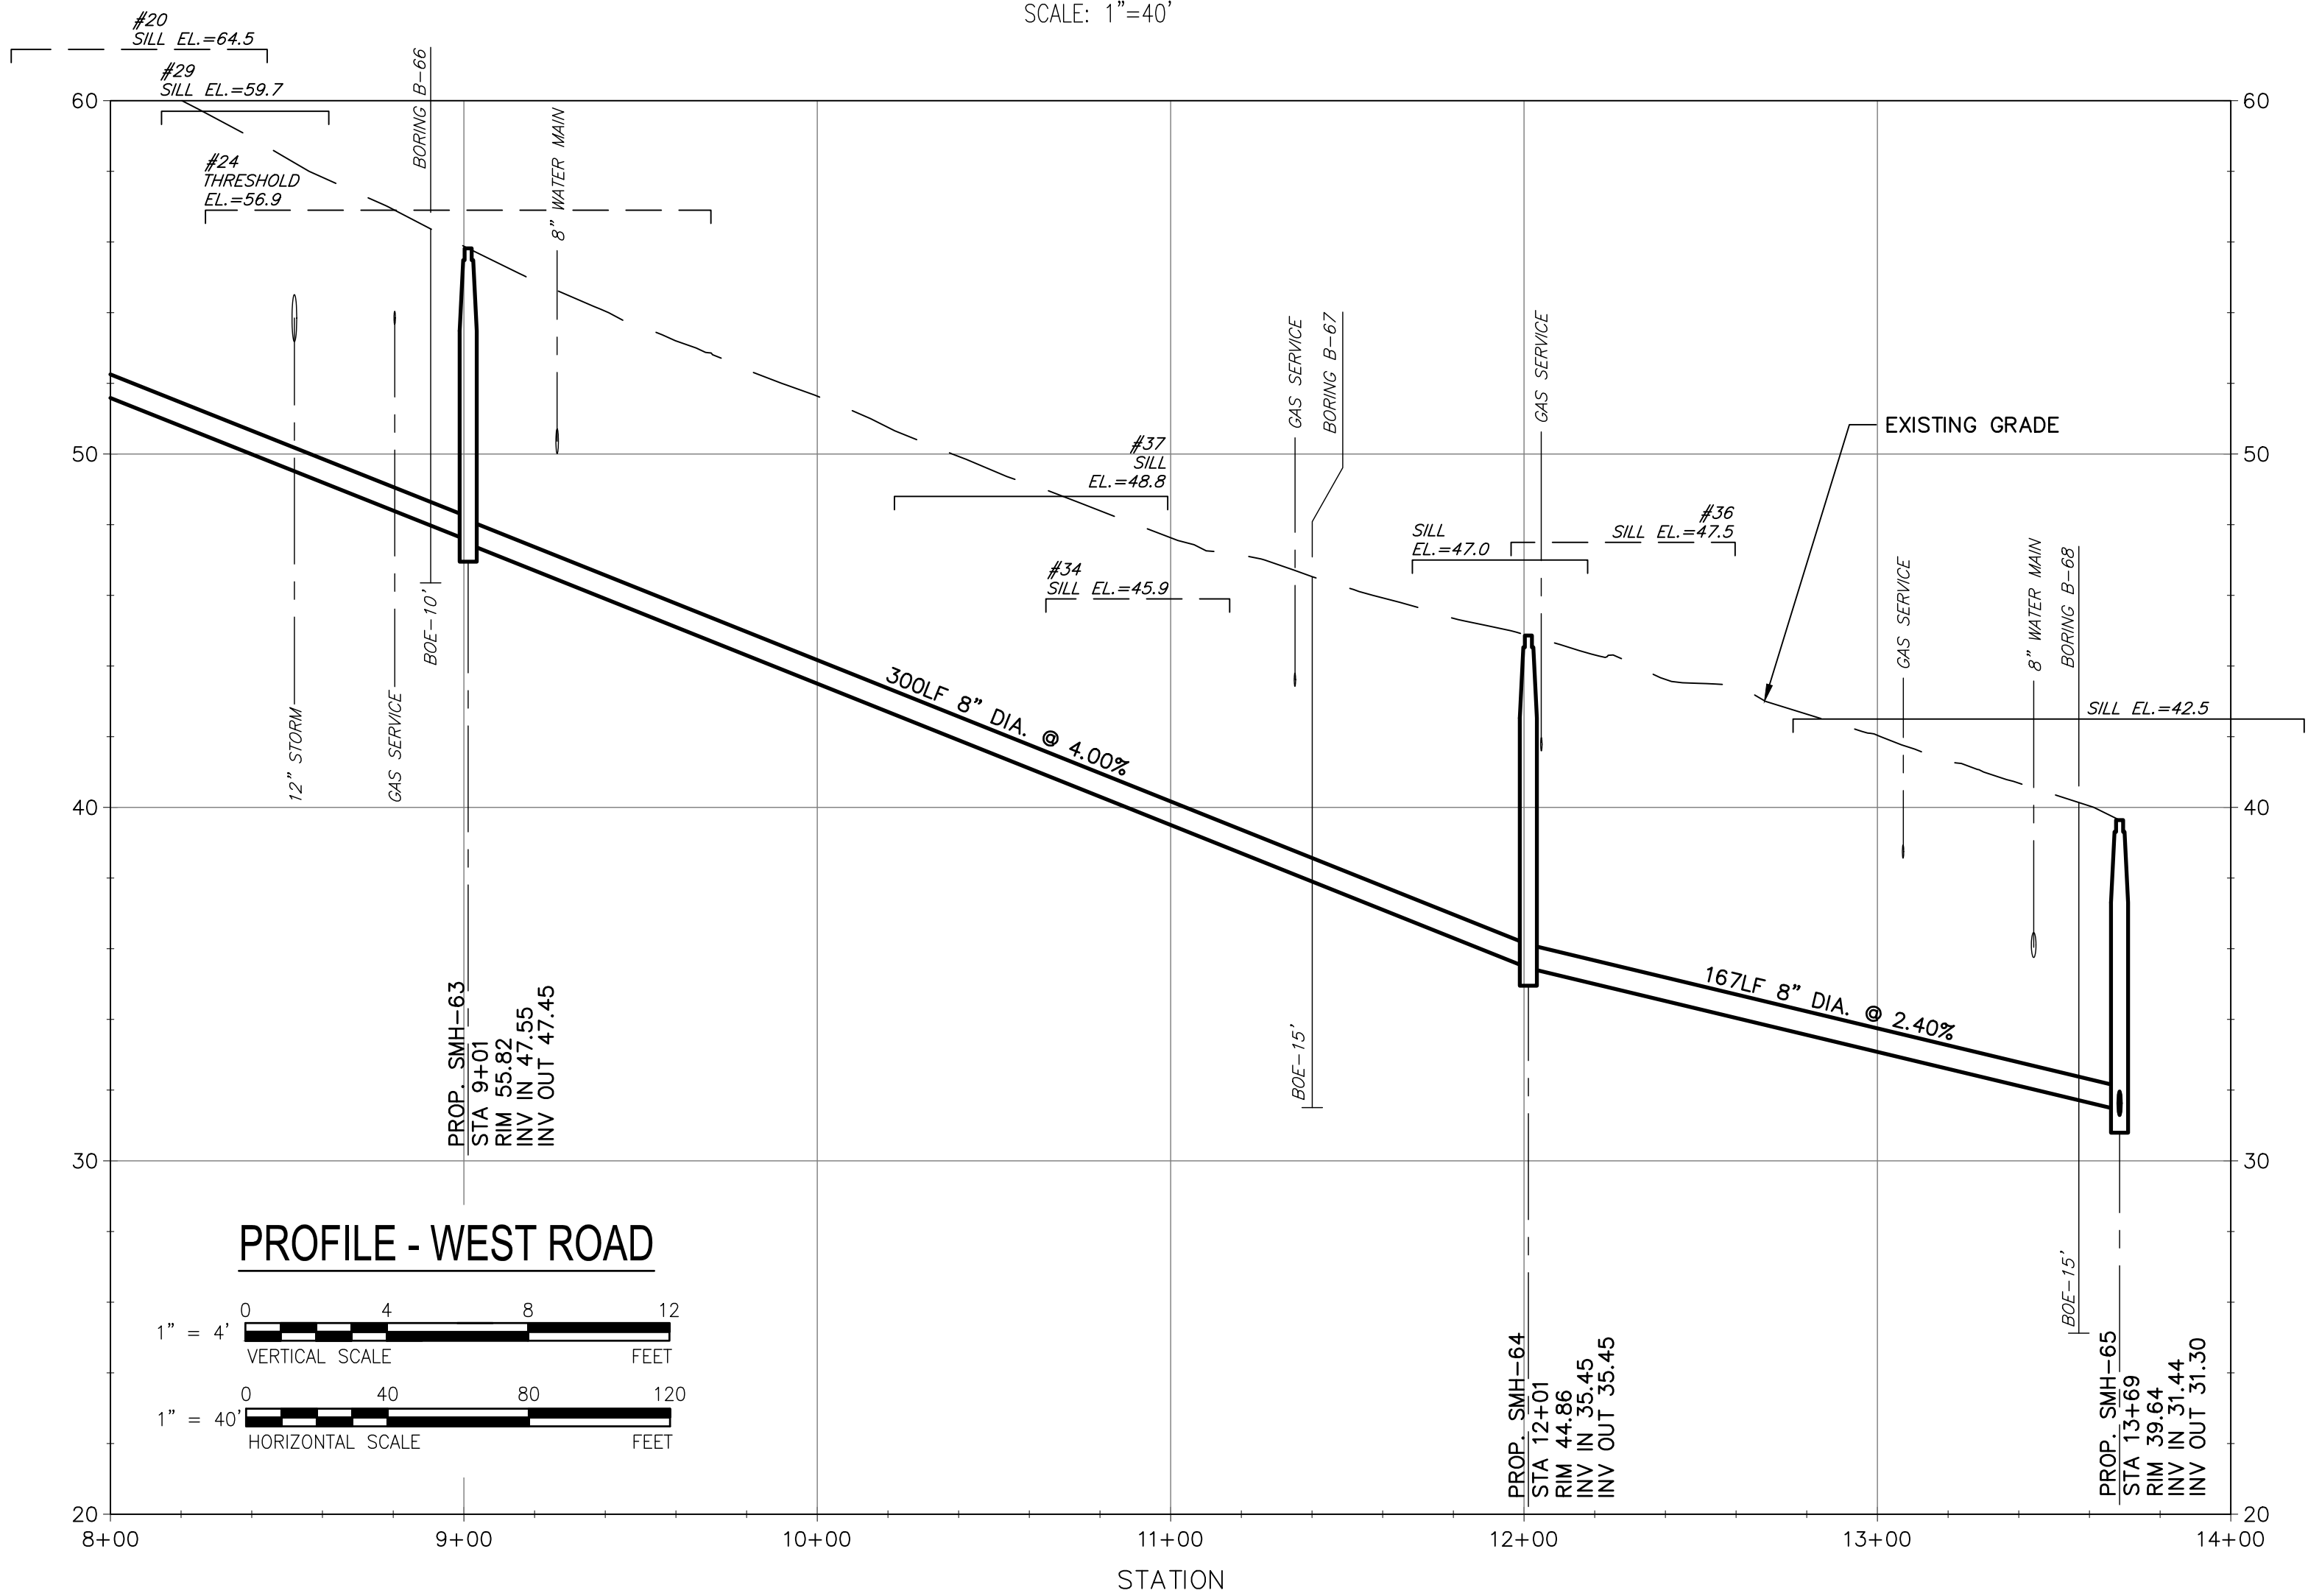

AECOM

PROJECT

Downtown Area
Plans and Profiles

25% Preliminary
Design Report

CLIENT

Town of Orleans, MA

19 SCHOOL ROAD
ORLEANS, MA 02653
(508) 240-3700

CONSULTANT

AECOM TECHNICAL SERVICES, INC.
9 JONATHAN BOURNE DRIVE
POCASSET, MA 02559
PHONE: (508) 833-6950
www.aecom.com

CONSULTANTS

REGISTRATION

ISSUE/REVISION

I/R	DATE	DESCRIPTION

PROJECT NUMBER

60476644

Designed By: **M. CURRAN**

Drawn By: **M. CURRAN**

Dept Check: **T. PARECE**

Proj Check: **M. DONOGHUE**

Date: **----**

Scale: **AS NOTED**

DISCIPLINE

CIVIL

SHEET TITLE

PLAN AND PROFILE SEWER
WEST ROAD II

SHEET NUMBER

02 C-102


Project Management Initials: _____ Designer: _____ Checked: _____ Approved: _____

FOR CONTINUATION
SEE SHEET 02 C-102

FOR CONTINUATION
SEE SHEET 02 C-106

PLAN - OLD COLONY WAY
SCALE: 1"=40'

FOR CONTINUATION
SEE SHEET 02 C-104

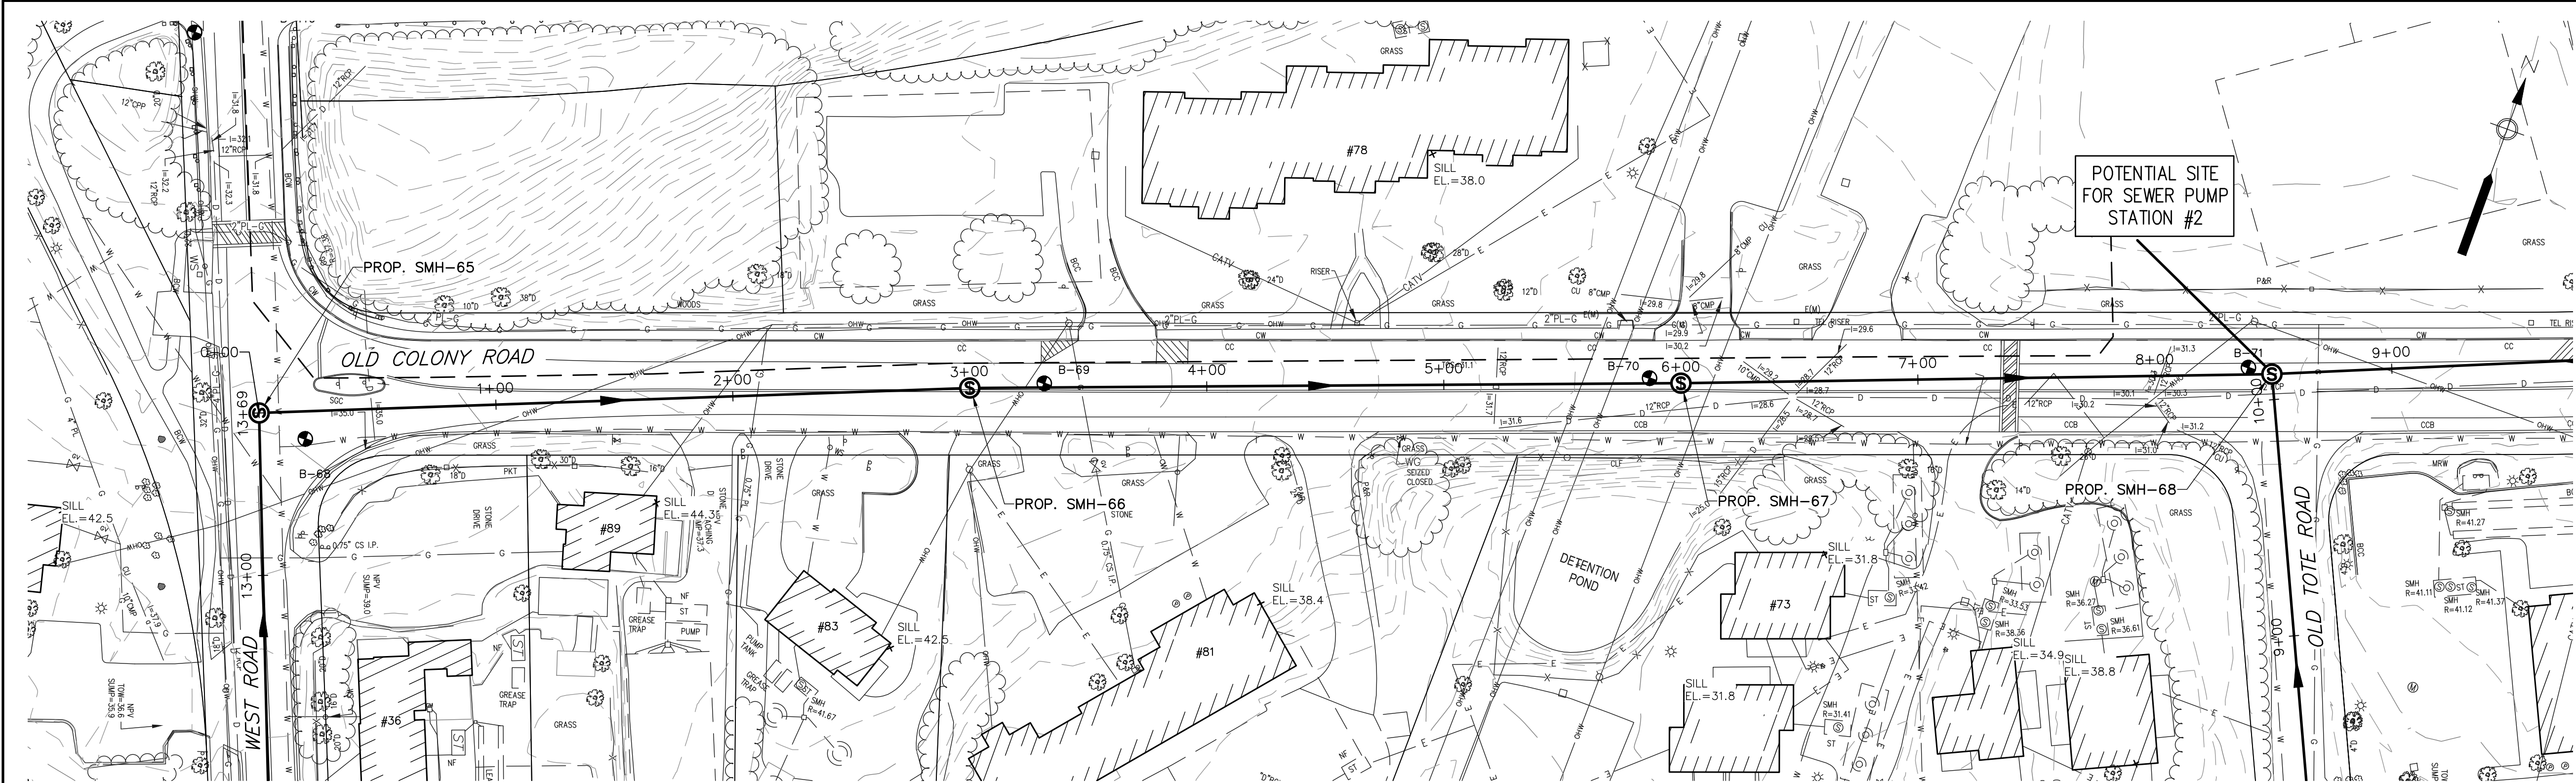


FOR CONTINUATION
SEE SHEET 02 C-102


PLAN - OLD COLONY WAY

SCALE: 1"=40'

FOR CONTINUATION
SEE SHEET 02 C-106

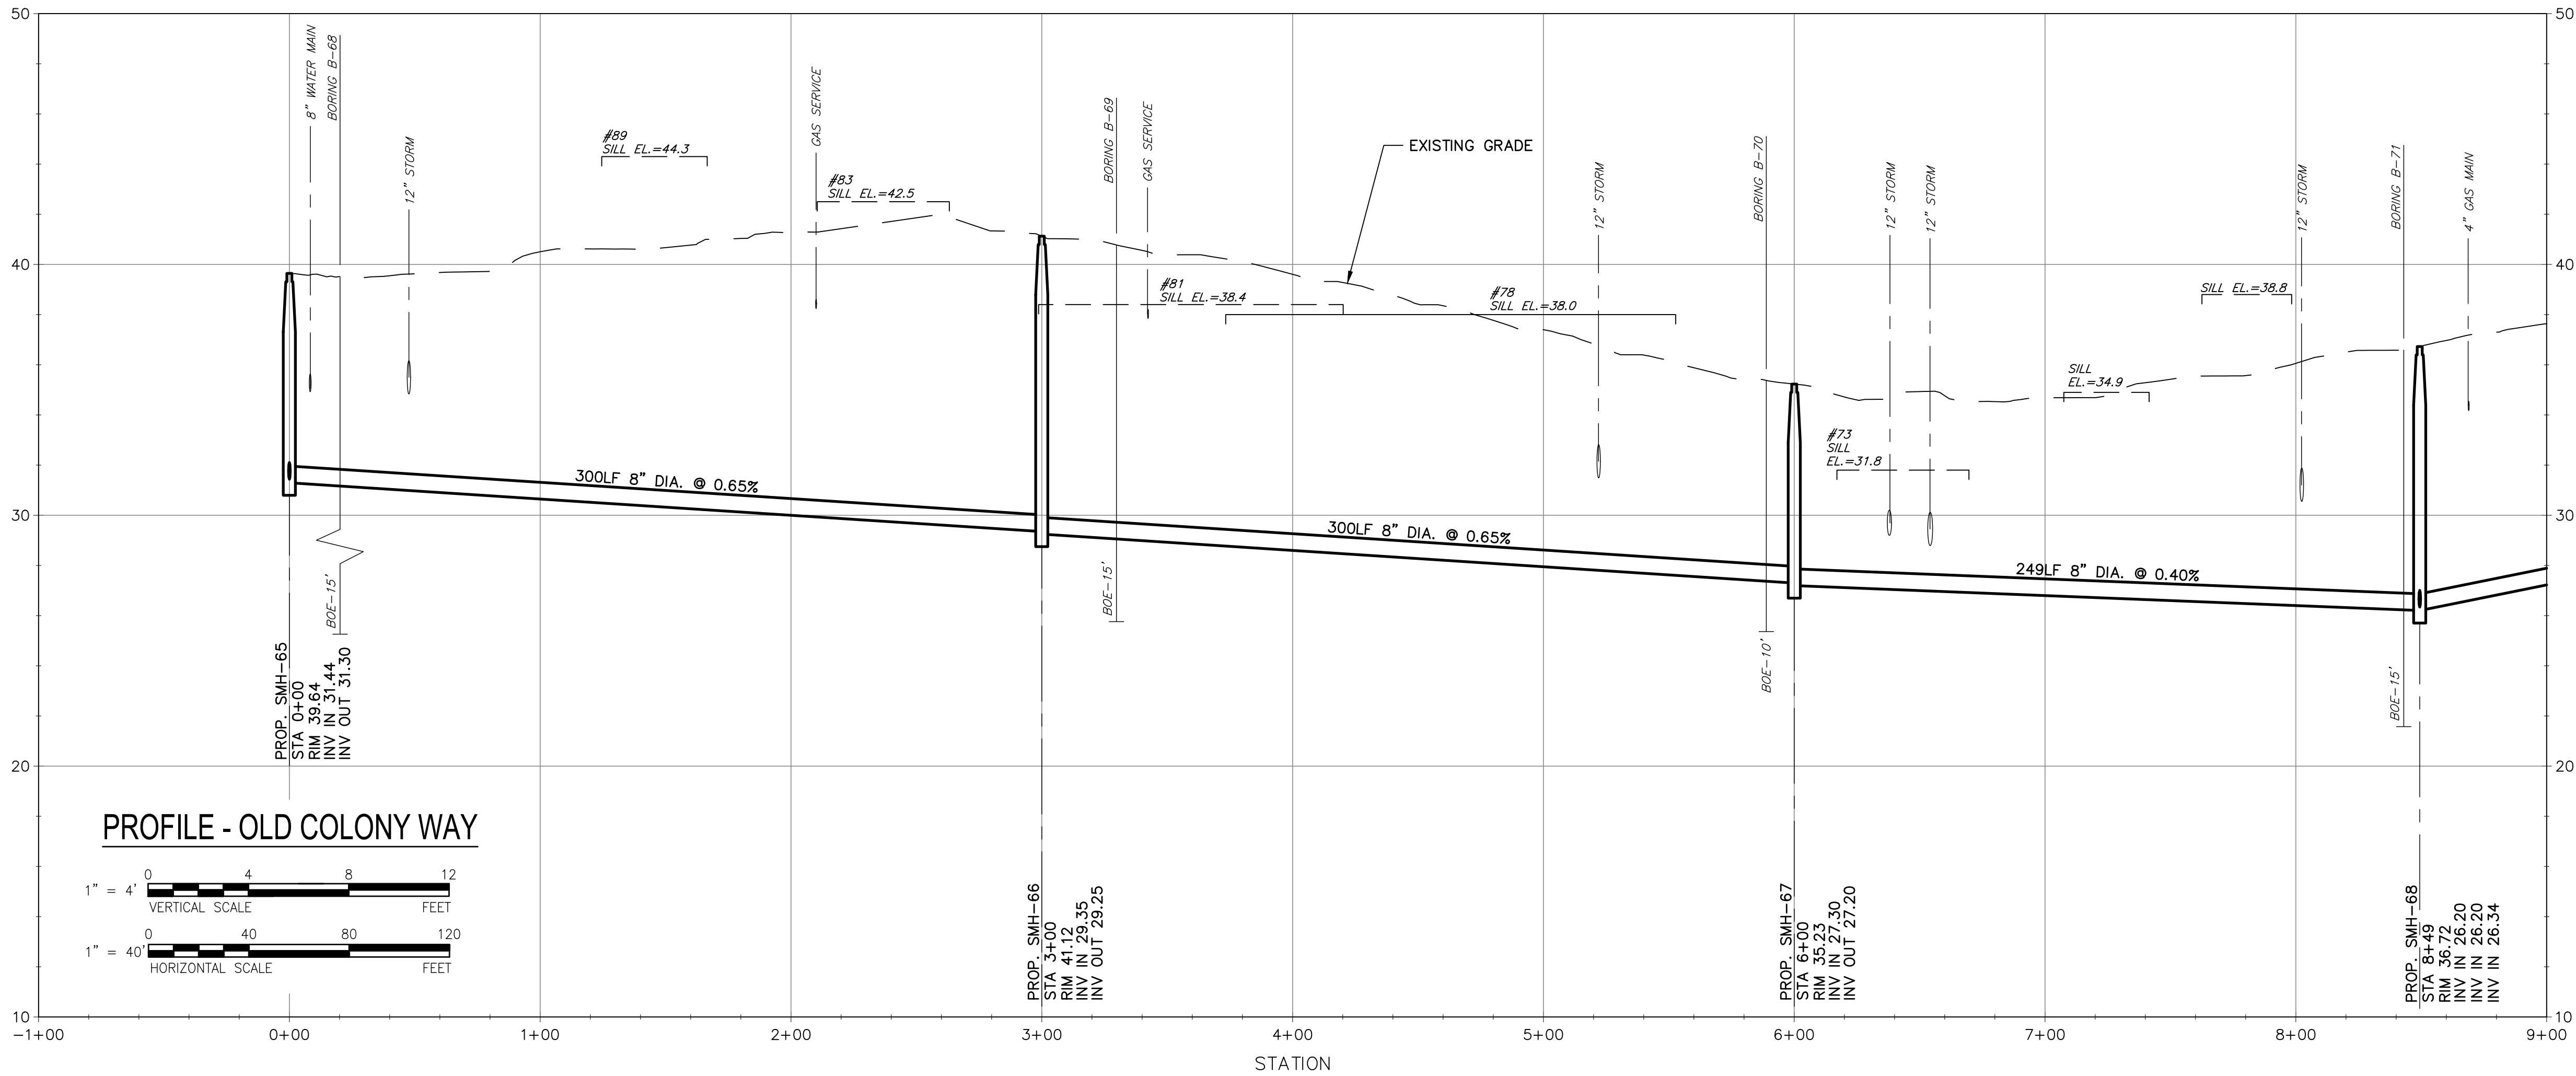

PROFILE - OLD COLONY WAY

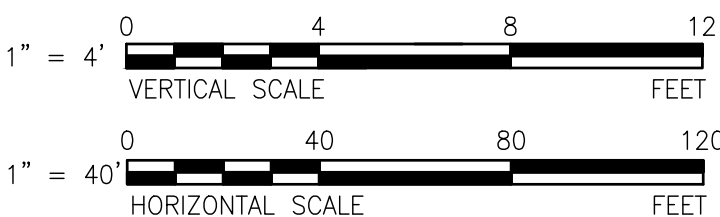

AECOM

PROJECT

Downtown Area
Plans and Profiles

25% Preliminary
Design Report

CLIENT

Town of Orleans, MA

19 SCHOOL ROAD
ORLEANS, MA 02653
(508) 240-3700

CONSULTANT

AECOM TECHNICAL SERVICES, INC.
9 JONATHAN BOURNE DRIVE
POCASSET, MA 02559
PHONE: (508) 833-6950
www.aecom.com

CONSULTANTS

REGISTRATION

ISSUE/REVISION

I/R	DATE	DESCRIPTION

PROJECT NUMBER

60476644

Designed By: **M. CURRAN**

Drawn By: **M. CURRAN**

Dept Check: **T. PARECE**

Proj Check: **M. DONOGHUE**

Date: **----**

Scale: **AS NOTED**

DISCIPLINE


CIVIL

SHEET TITLE

PLAN AND PROFILE SEWER
OLD COLONY WAY I

SHEET NUMBER

02 C-103

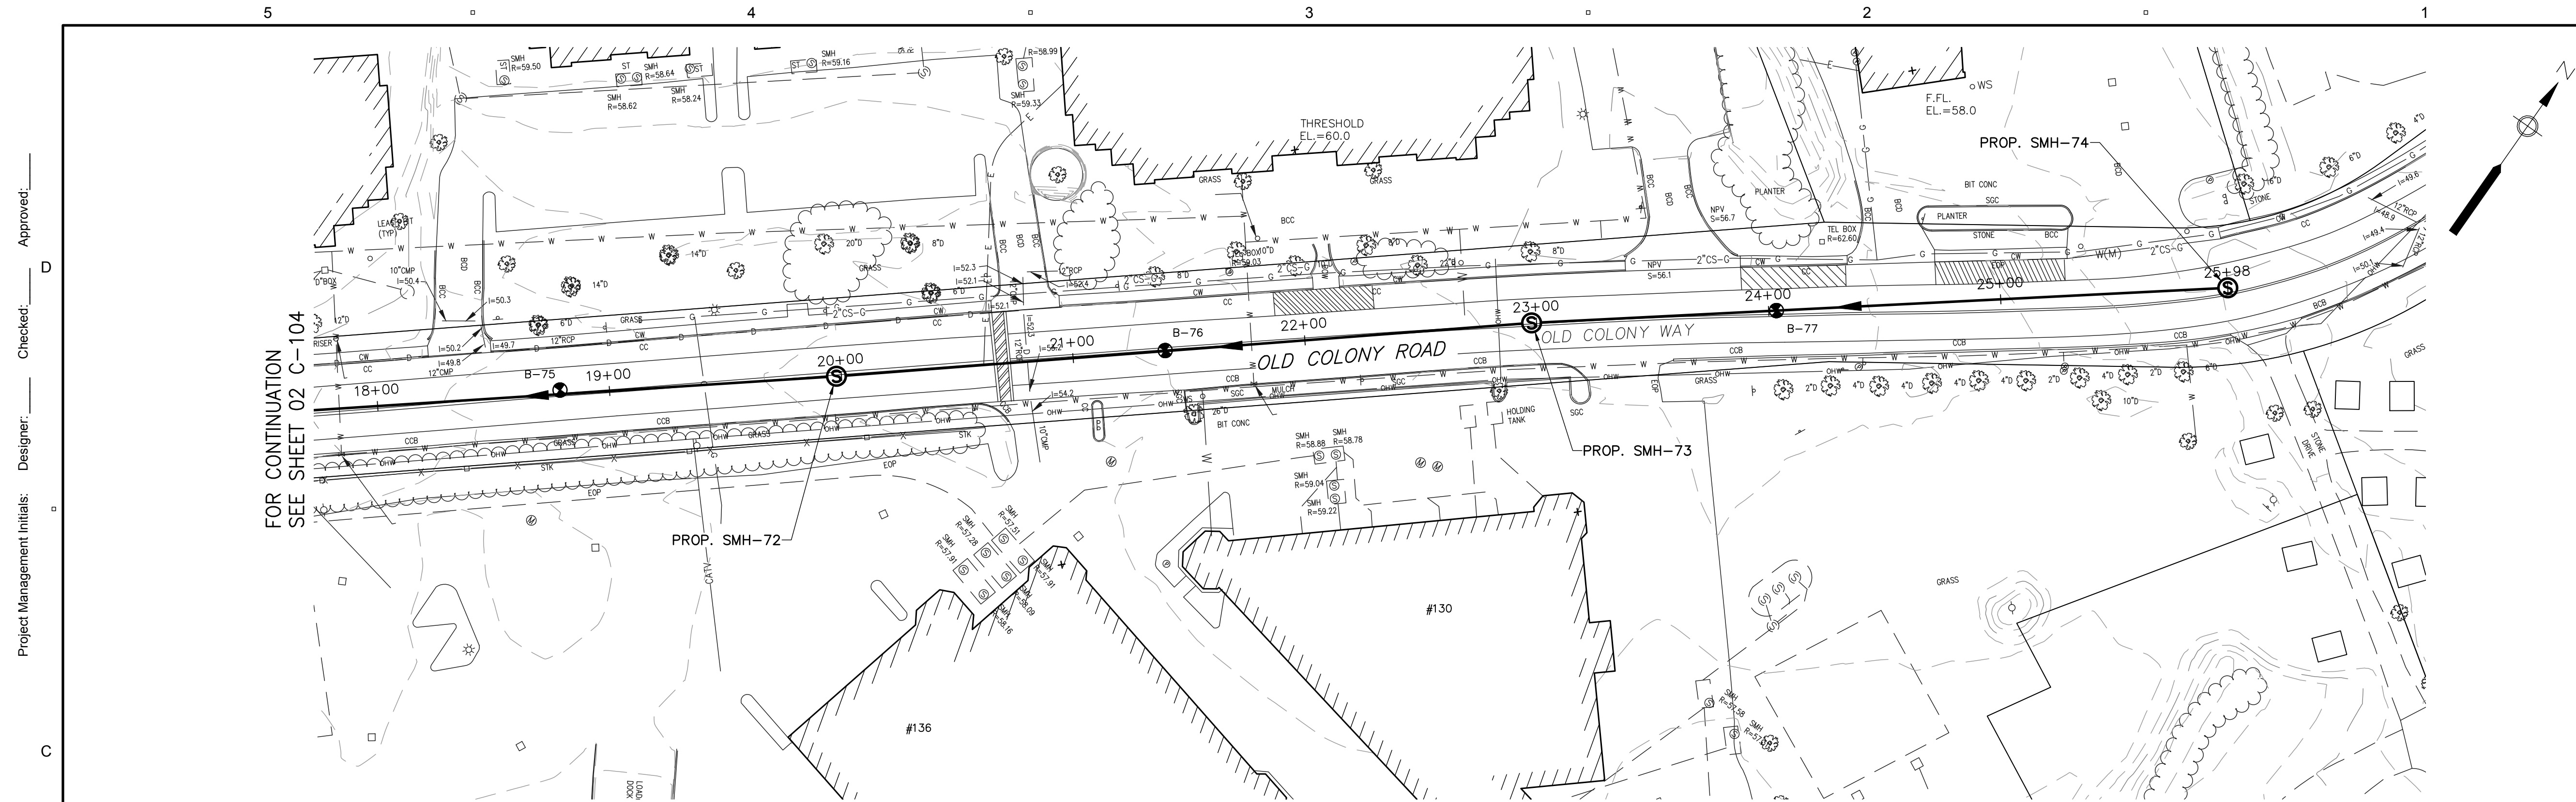

PLAN - OLD COLONY WAY

SCALE: 1"=40'



AECOM

PROJECT

Downtown Area
Plans and Profiles

25% Preliminary
Design Report

CLIENT

Town of Orleans, MA

19 SCHOOL ROAD
ORLEANS, MA 02653
(508) 240-3700

CONSULTANT

AECOM TECHNICAL SERVICES, INC.
9 JONATHAN BOURNE DRIVE
POCASSET, MA 02559
PHONE: (508) 833-6950
www.aecom.com

CONSULTANTS

REGISTRATION

ISSUE/REVISION

I/R	DATE	DESCRIPTION

PROJECT NUMBER

60476644

Designed By: **M. CURRAN**

Drawn By: **M. CURRAN**

Dept Check: **T. PARECE**

Proj Check: **M. DONOGHUE**

Date: **----**

Scale: **AS NOTED**

DISCIPLINE

CIVIL

SHEET TITLE


PLAN AND PROFILE SEWER
OLD COLONY WAY III

SHEET NUMBER

02 C-105

Last saved by: CURRANM(2017-05-15) Last Plotted: 2017-06-21 Filename: L:\WORK\0476644 - ORLEANS DOWNTOWN SEWER\3D - DOWNTOWN_SOURCE DRAWINGS\PS-2 - DOWNTOWN.DWG


Project Management Initials: _____ Designer: _____ Checked: _____ Approved: _____

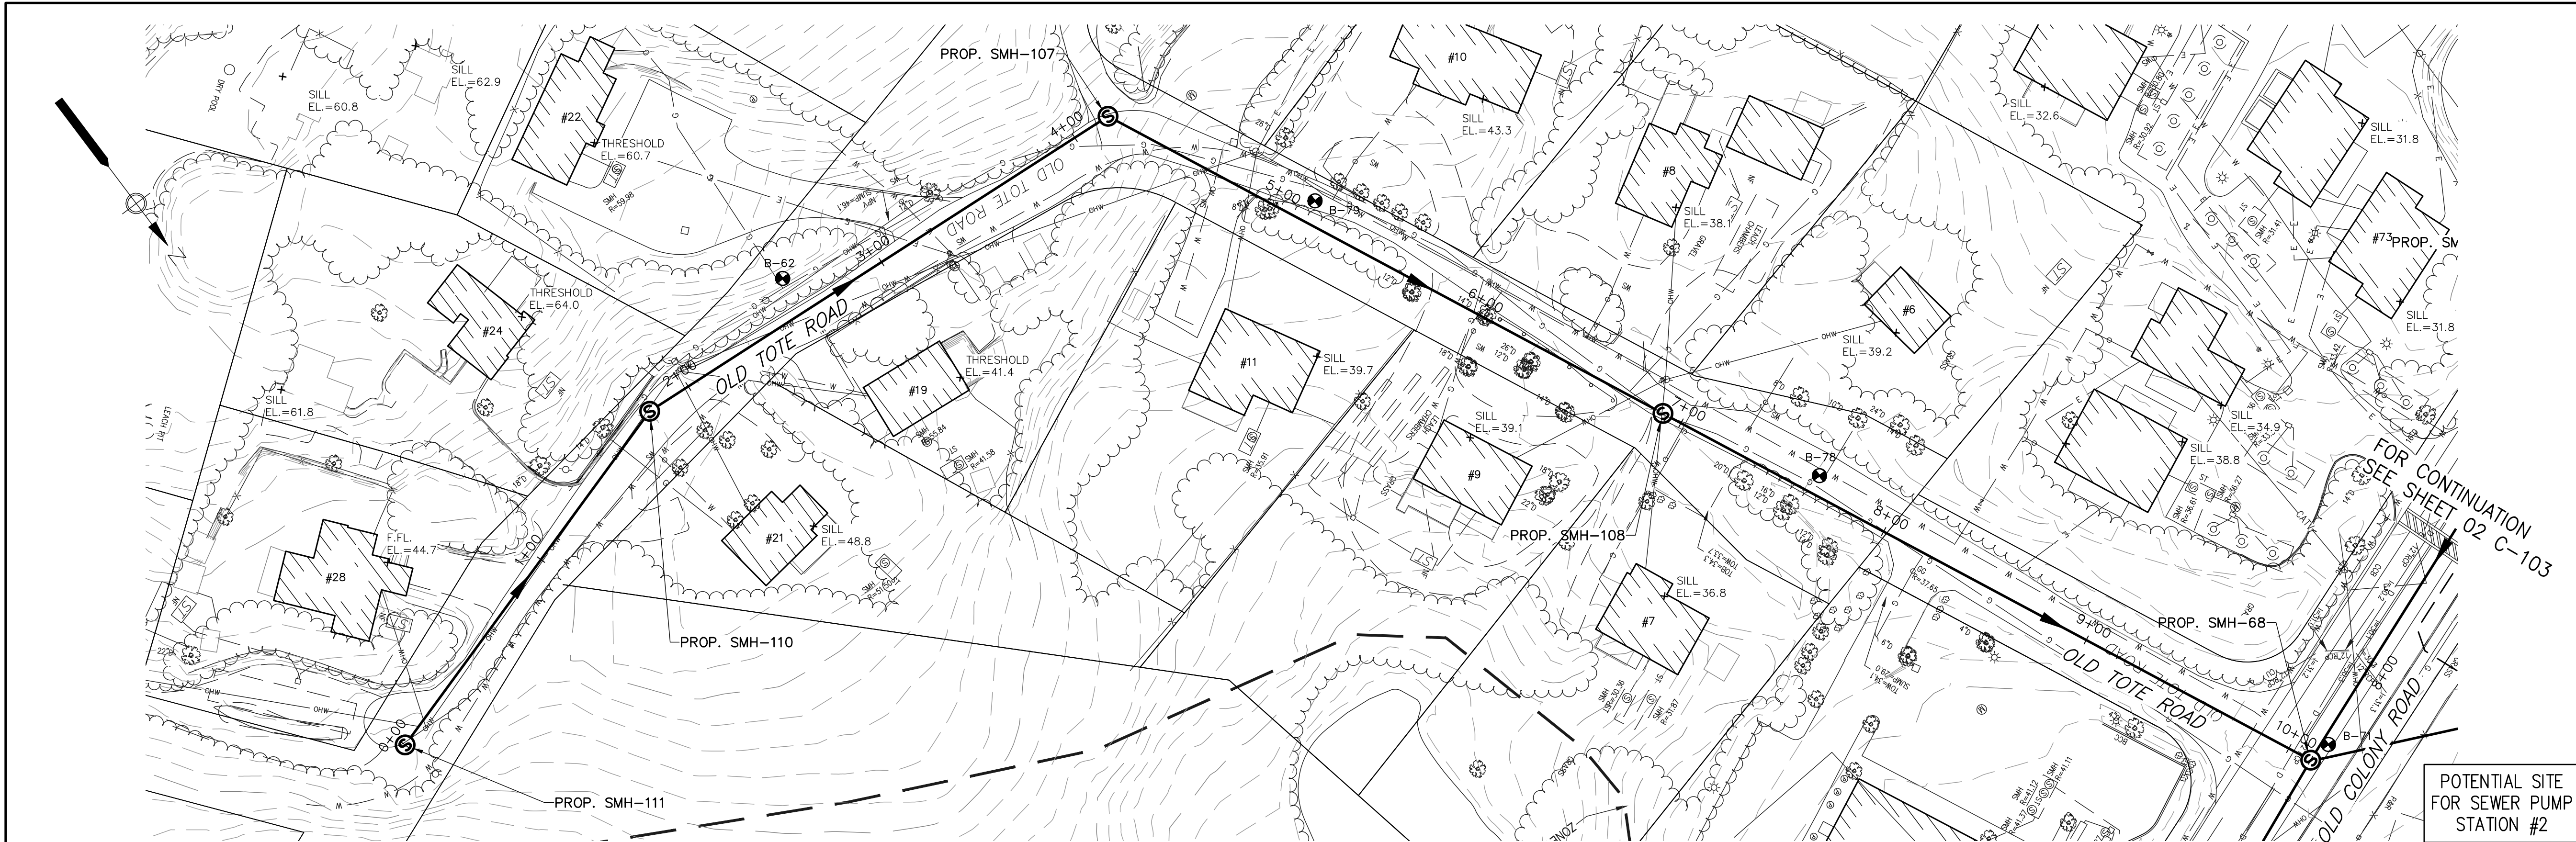


PLAN - OLD TOTE ROAD

SCALE: 1"=40'

#22
THRESHOLD EL.=60.7

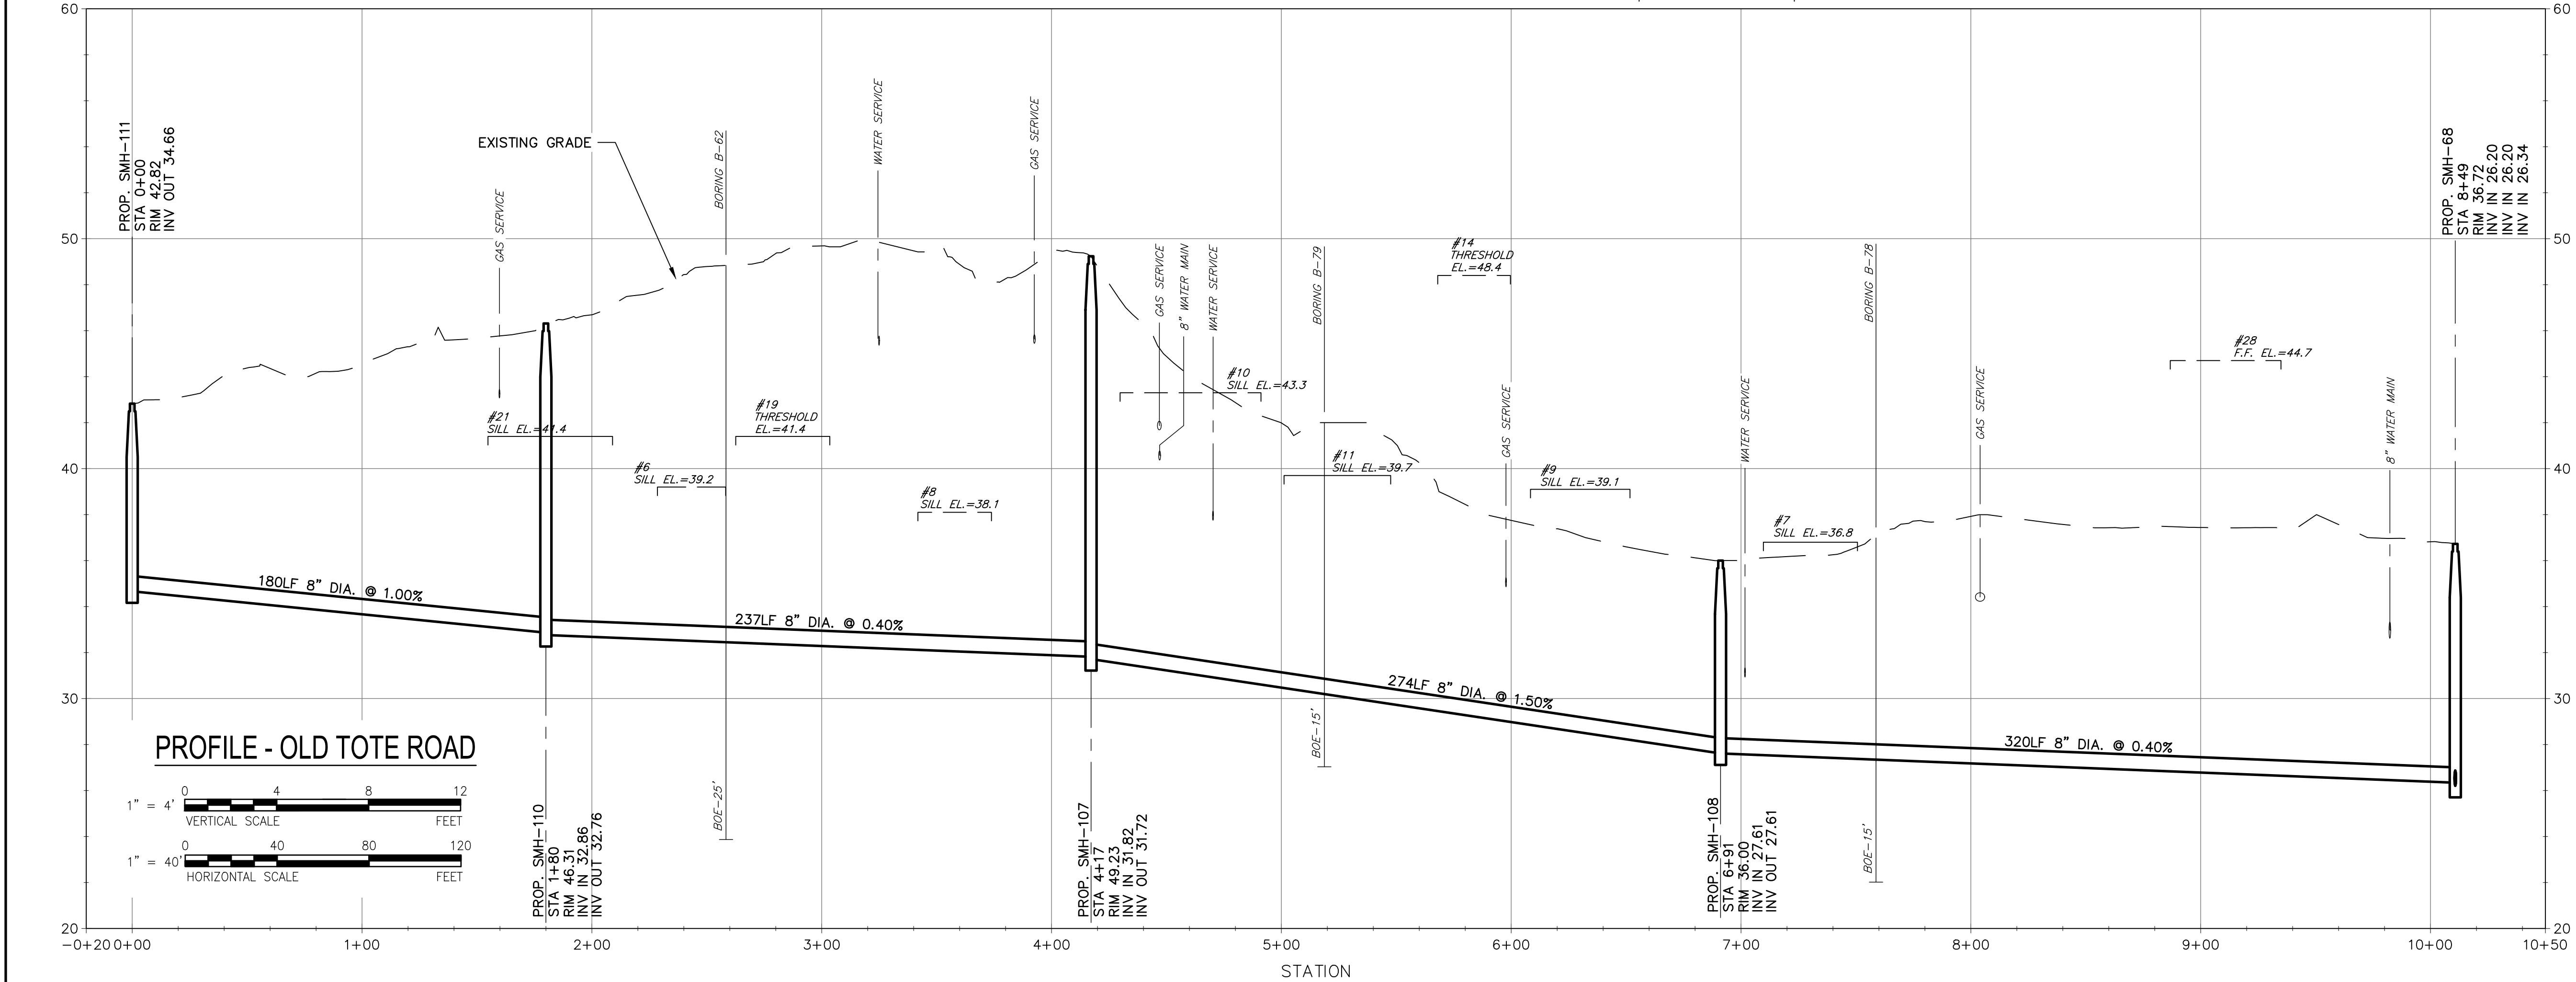

PROFILE - OLD TOTE ROAD

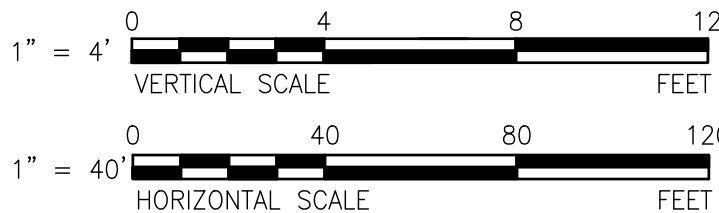

PROJECT

Downtown Area
Plans and Profiles

25% Preliminary
Design Report

CLIENT

Town of Orleans, MA

19 SCHOOL ROAD
ORLEANS, MA 02653
(508) 240-3700

CONSULTANT

AECOM TECHNICAL SERVICES, INC.
9 JONATHAN BOURNE DRIVE
POCASSET, MA 02559
PHONE: (508) 833-6950
www.aecom.com

CONSULTANTS

REGISTRATION

ISSUE/REVISION

I/R	DATE	DESCRIPTION

PROJECT NUMBER

60476644

Designed By: **M. CURRAN**

Drawn By: **M. CURRAN**

Dept Check: **T. PARECE**

Proj Check: **M. DONOGHUE**

Date: **----**

Scale: **AS NOTED**

DISCIPLINE

CIVIL

SHEET TITLE

PLAN AND PROFILE SEWER
OLD TOTE ROAD

SHEET NUMBER

02 C-106



PROJECT

Downtown Area
Plans and Profiles

25% Preliminary
Design Report

CLIENT

Town of Orleans, MA
19 SCHOOL ROAD
ORLEANS, MA 02653
(508) 240-3700

CONSULTANT

AECOM TECHNICAL SERVICES, INC.
9 JONATHAN BOURNE DRIVE
POCASSET, MA 02559
PHONE: (508) 833-6950
www.aecom.com

CONSULTANTS

REGISTRATION

ISSUE/REVISION

I/R	DATE	DESCRIPTION

PROJECT NUMBER

60476644
Designed By: M. CURRAN
Drawn By: M. CURRAN
Dept Check: T. PARECE
Proj Check: M. DONOGHUE
Date: ---
Scale: AS NOTED

DISCIPLINE



CIVIL

SHEET TITLE

PLAN AND PROFILE SEWER
OLD COLONY WAY & MAIN ST

SHEET NUMBER

03 C-101

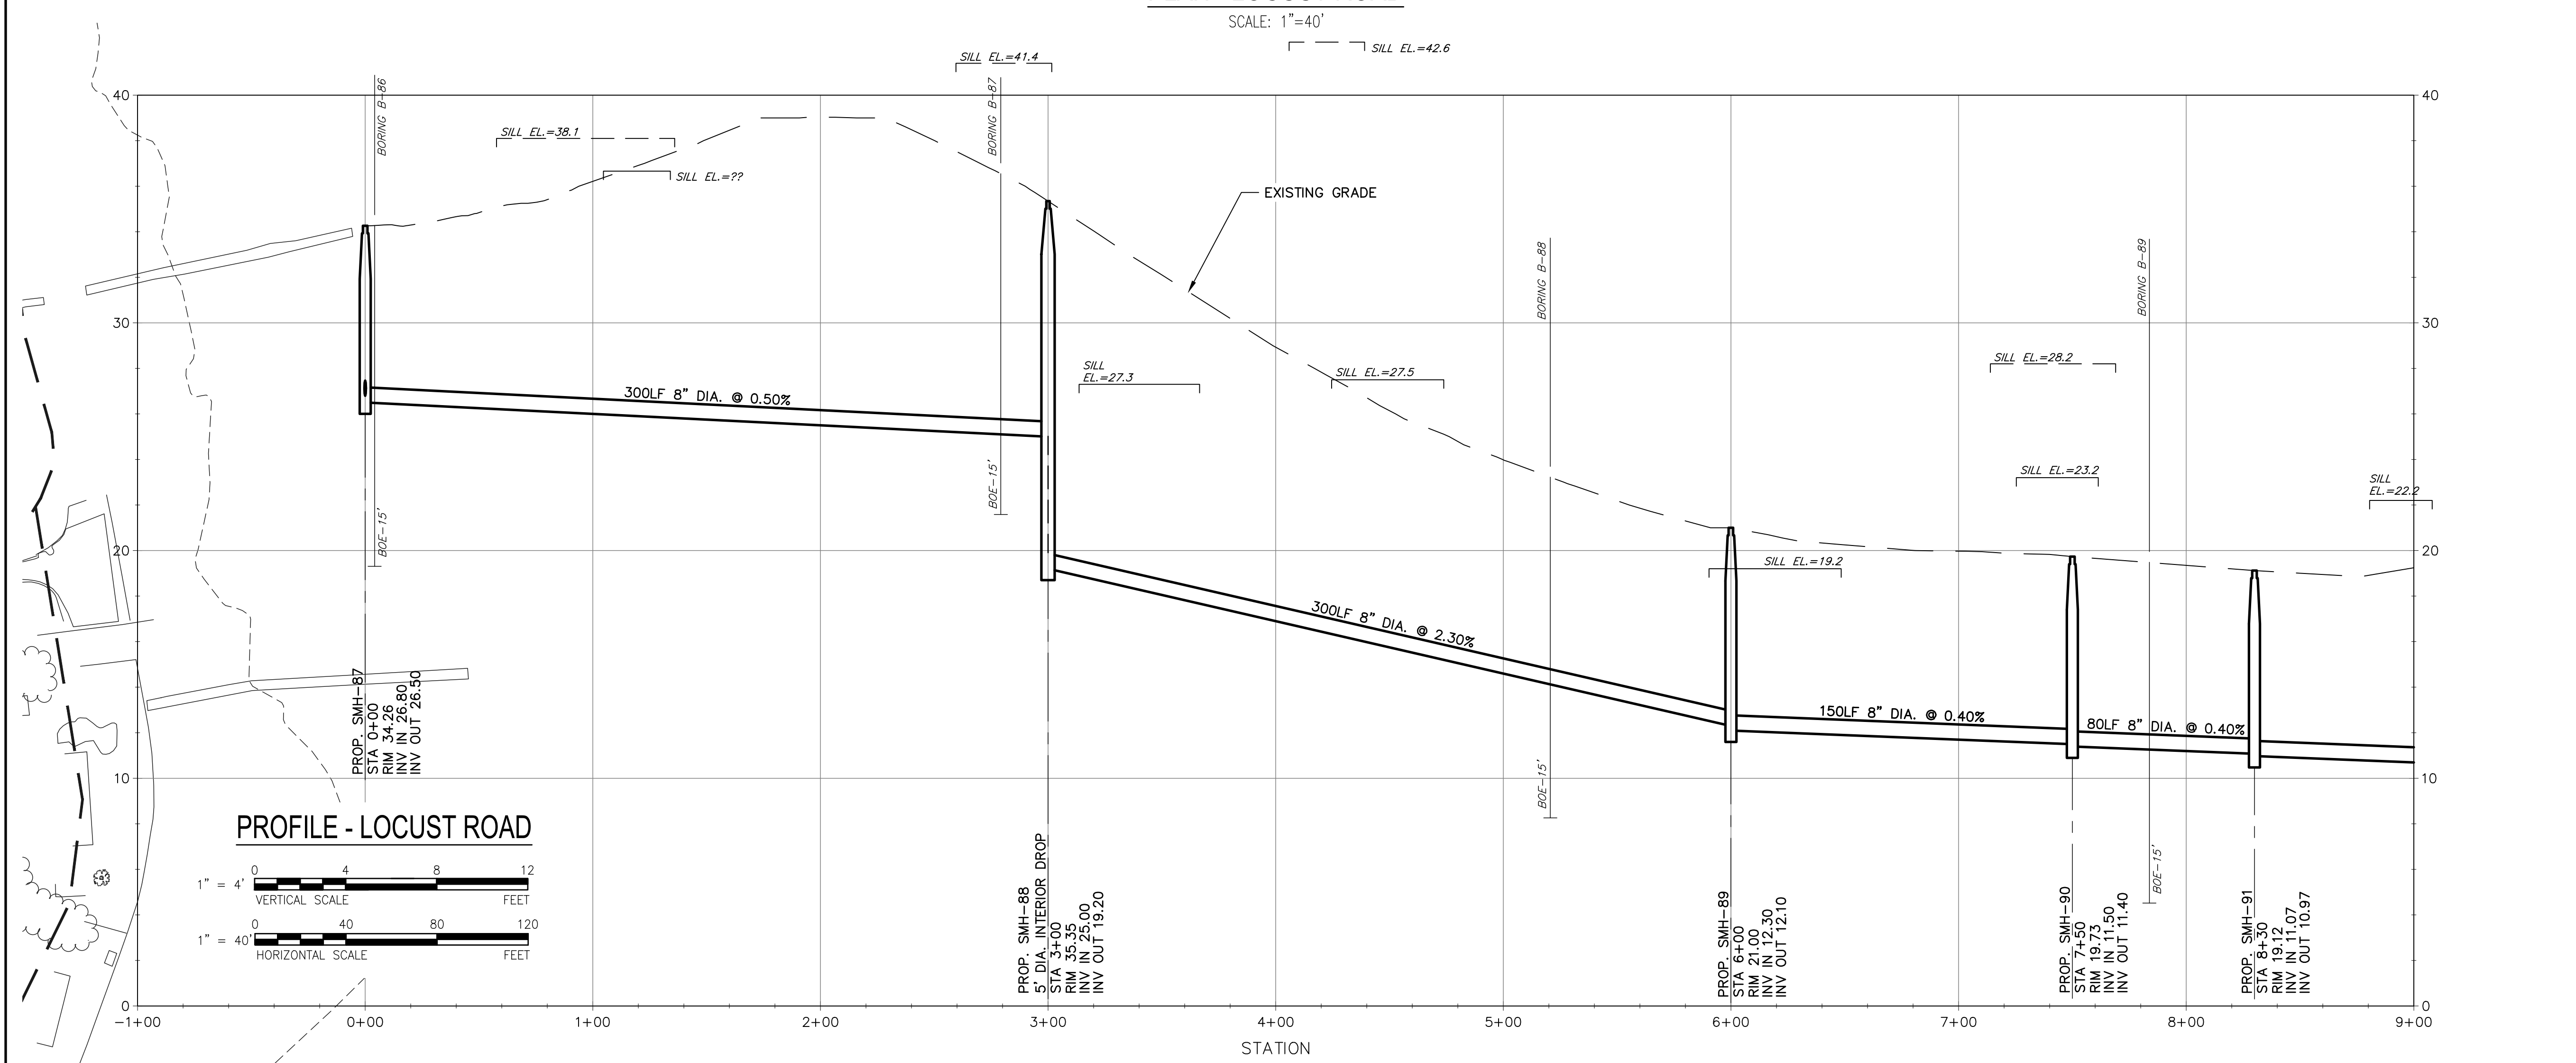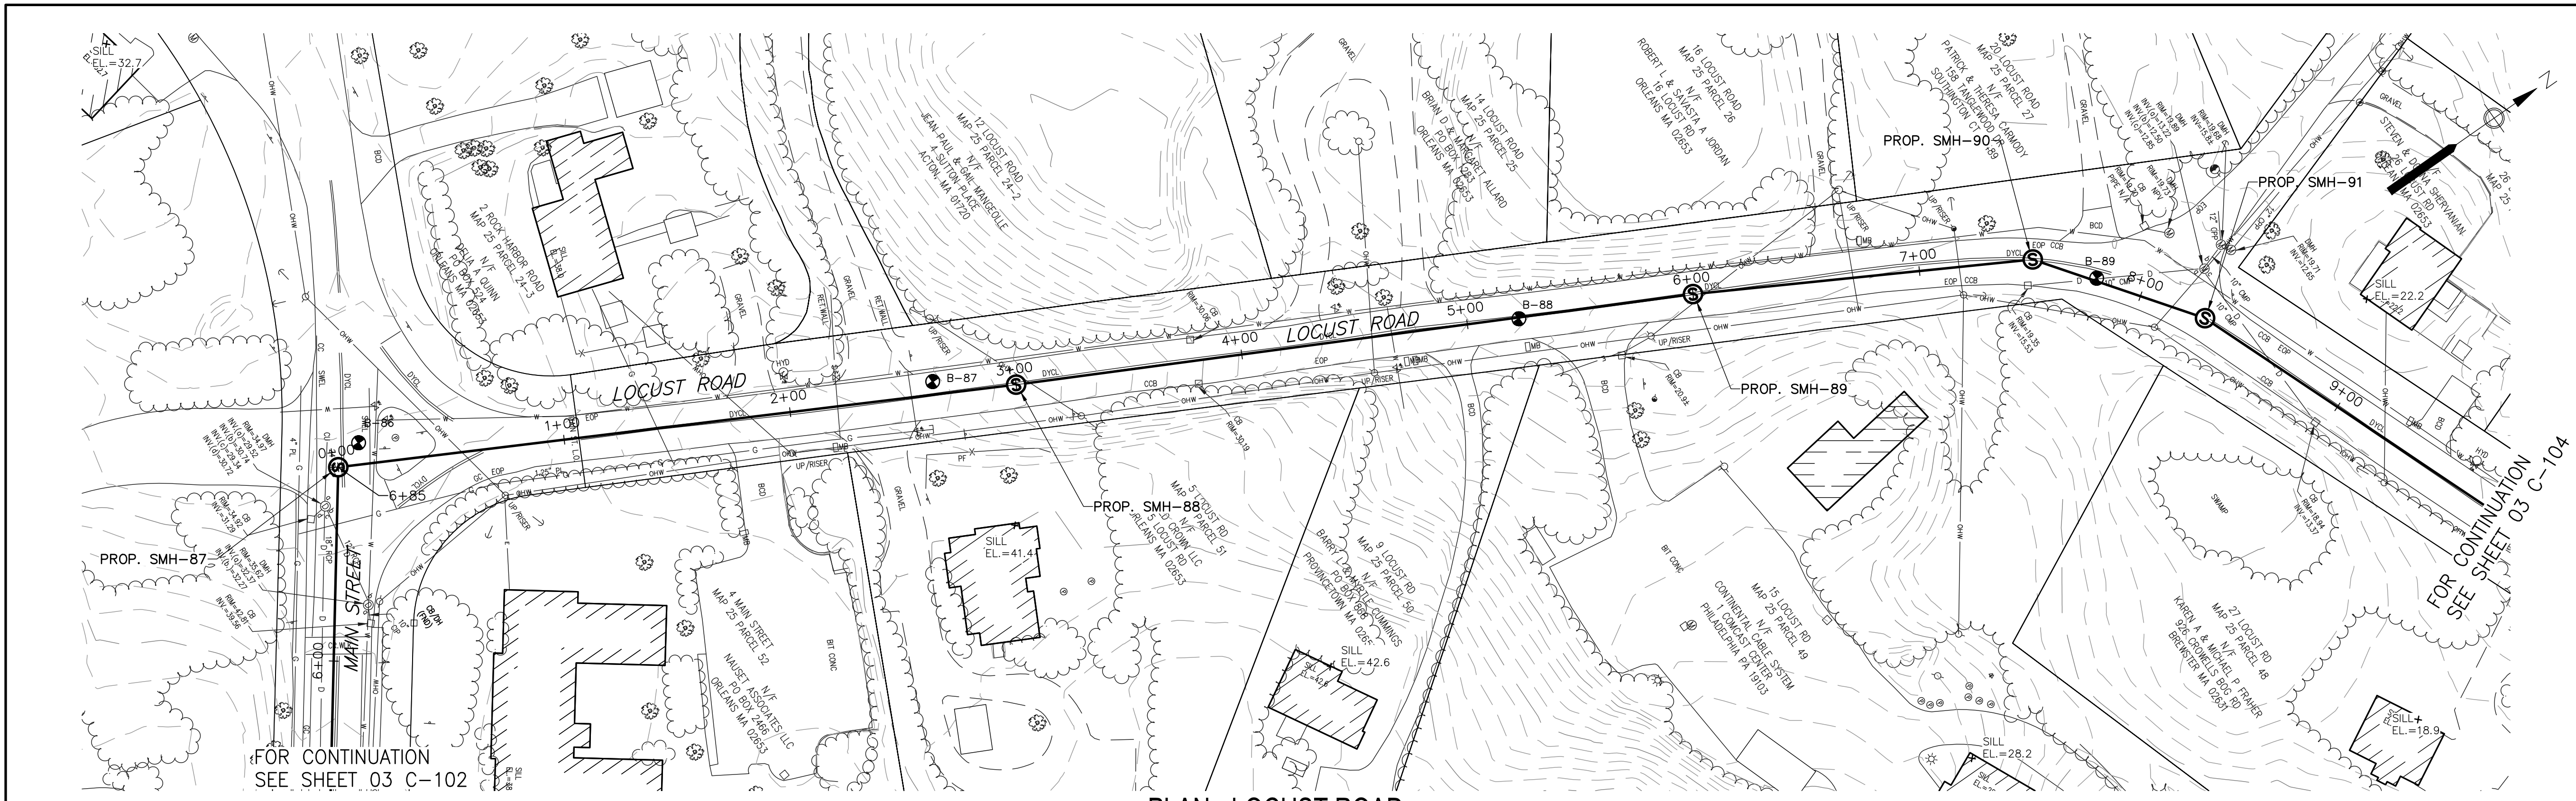

ISSUE/REVISION		
I/R	DATE	DESCRIPTION

PROJECT NUMBER _____

60476644	
Designed By:	M. CURRAN
Drawn By:	M. CURRAN
Dept Check:	T. PARECE
Proj Check:	M. DONOGHUE
Date:	----
Scale:	AS NOTED

DISCIPLINE
CIVIL
SHEET TITLE

PLAN AND PROFILE SEWER LOCUST ROAD I

SHEET NUMBER

03 C-103


Last saved by: CURRANM(2017-05-15) Last Plotted: 2017-06-21 Filename: L:\WORK\6476644 - ORLEANS DOWNTOWN SEWER\3D - DOWNTOWN\ _SOURCE DRAWINGS\PS-3 - DOWNTOWN.DWG

Project Management Initials: _____ Designer: _____ Checked: _____ Approved: _____

C

B

A

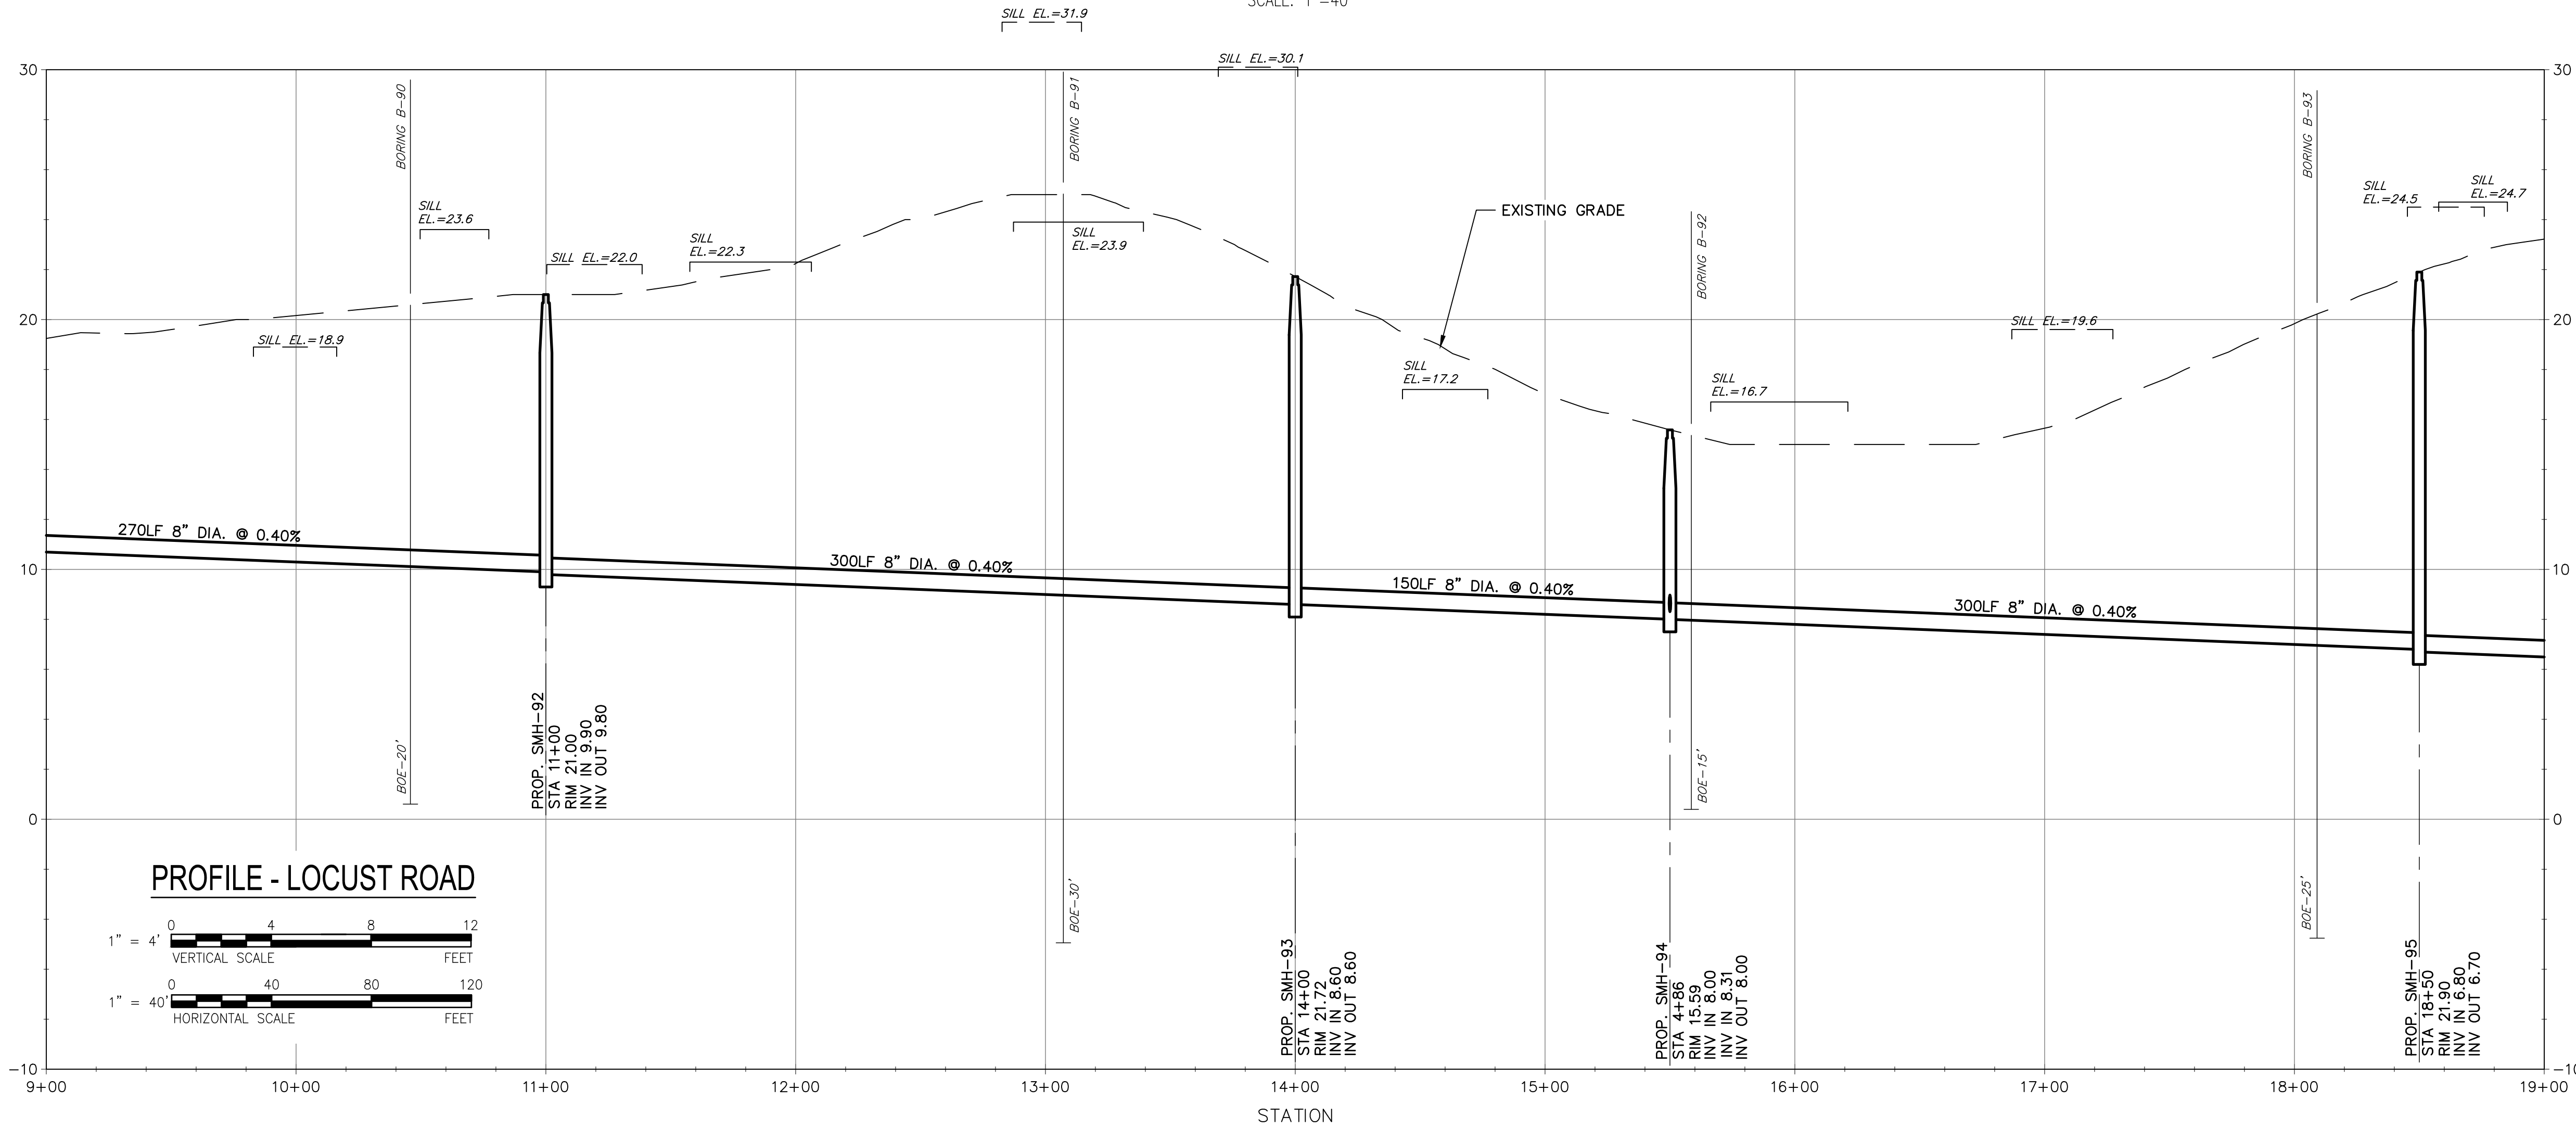

PROJECT

Downtown Area
Plans and Profiles

25% Preliminary
Design Report

CLIENT

Town of Orleans, MA

19 SCHOOL ROAD
ORLEANS, MA 02653
(508) 240-3700

CONSULTANT

AECOM TECHNICAL SERVICES, INC.
9 JONATHAN BOURNE DRIVE
POCASSET, MA 02559
PHONE: (508) 833-6950
www.aecom.com

CONSULTANTS

REGISTRATION

ISSUE/REVISION

I/R	DATE	DESCRIPTION
-----	------	-------------

PROJECT NUMBER

60476644

Designed By:	M. CURRAN
Drawn By:	M. CURRAN
Dept Check:	T. PARECE
Proj Check:	M. DONOGHUE
Date:	----
Scale:	AS NOTED

DISCIPLINE


CIVIL

SHEET TITLE

PLAN AND PROFILE SEWER
LOCUST ROAD II

SHEET NUMBER

03 C-104

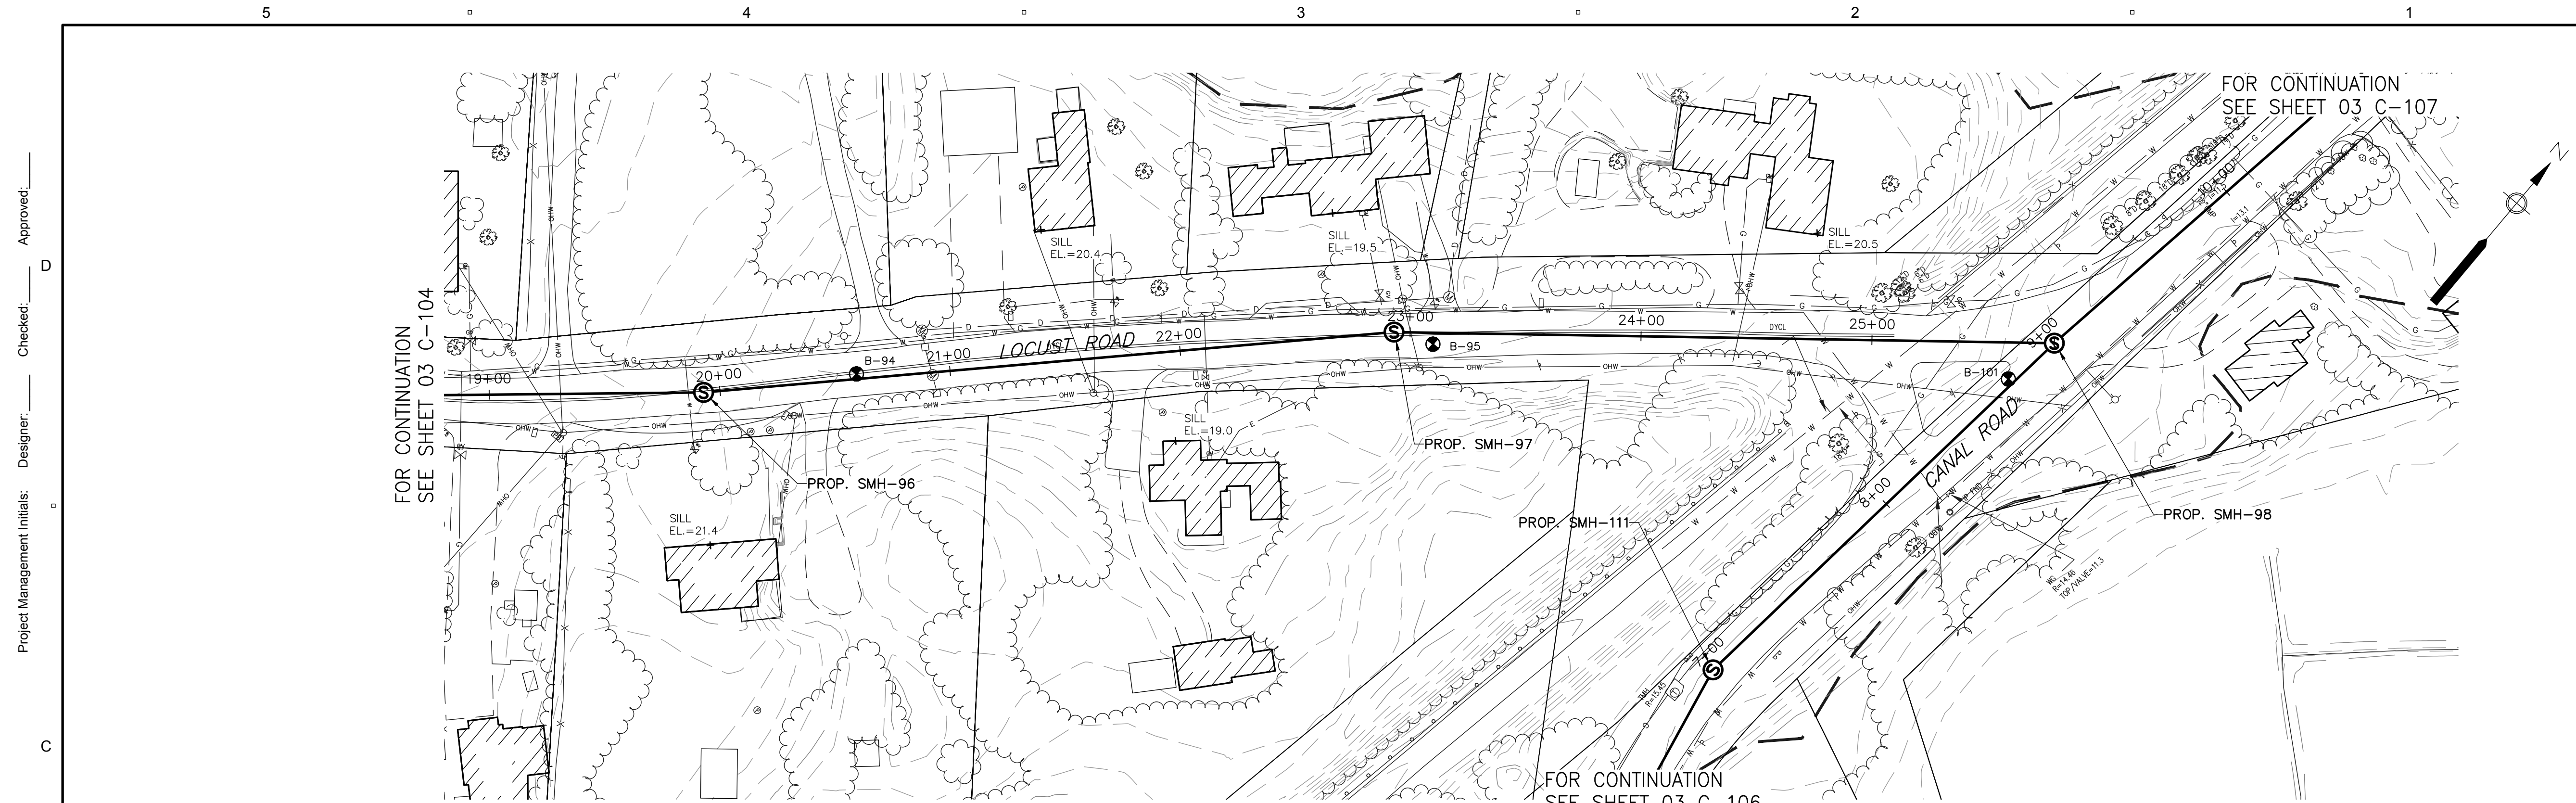

PROJECT

Downtown Area
Plans and Profiles

25% Preliminary
Design Report

CLIENT

Town of Orleans, MA

19 SCHOOL ROAD
ORLEANS, MA 02653
(508) 240-3700

CONSULTANT

AECOM TECHNICAL SERVICES, INC.
9 JONATHAN BOURNE DRIVE
POCASSET, MA 02559
PHONE: (508) 833-6950
www.aecom.com

CONSULTANTS

REGISTRATION

ISSUE/REVISION

I/R	DATE	DESCRIPTION

PROJECT NUMBER

60476644

Designed By: **M. CURRAN**

Drawn By: **M. CURRAN**

Dept Check: **T. PARECE**

Proj Check: **M. DONOGHUE**

Date: **----**

Scale: **AS NOTED**

DISCIPLINE


CIVIL

SHEET TITLE

PLAN AND PROFILE SEWER
LOCUST ROAD III

SHEET NUMBER

03 C-105


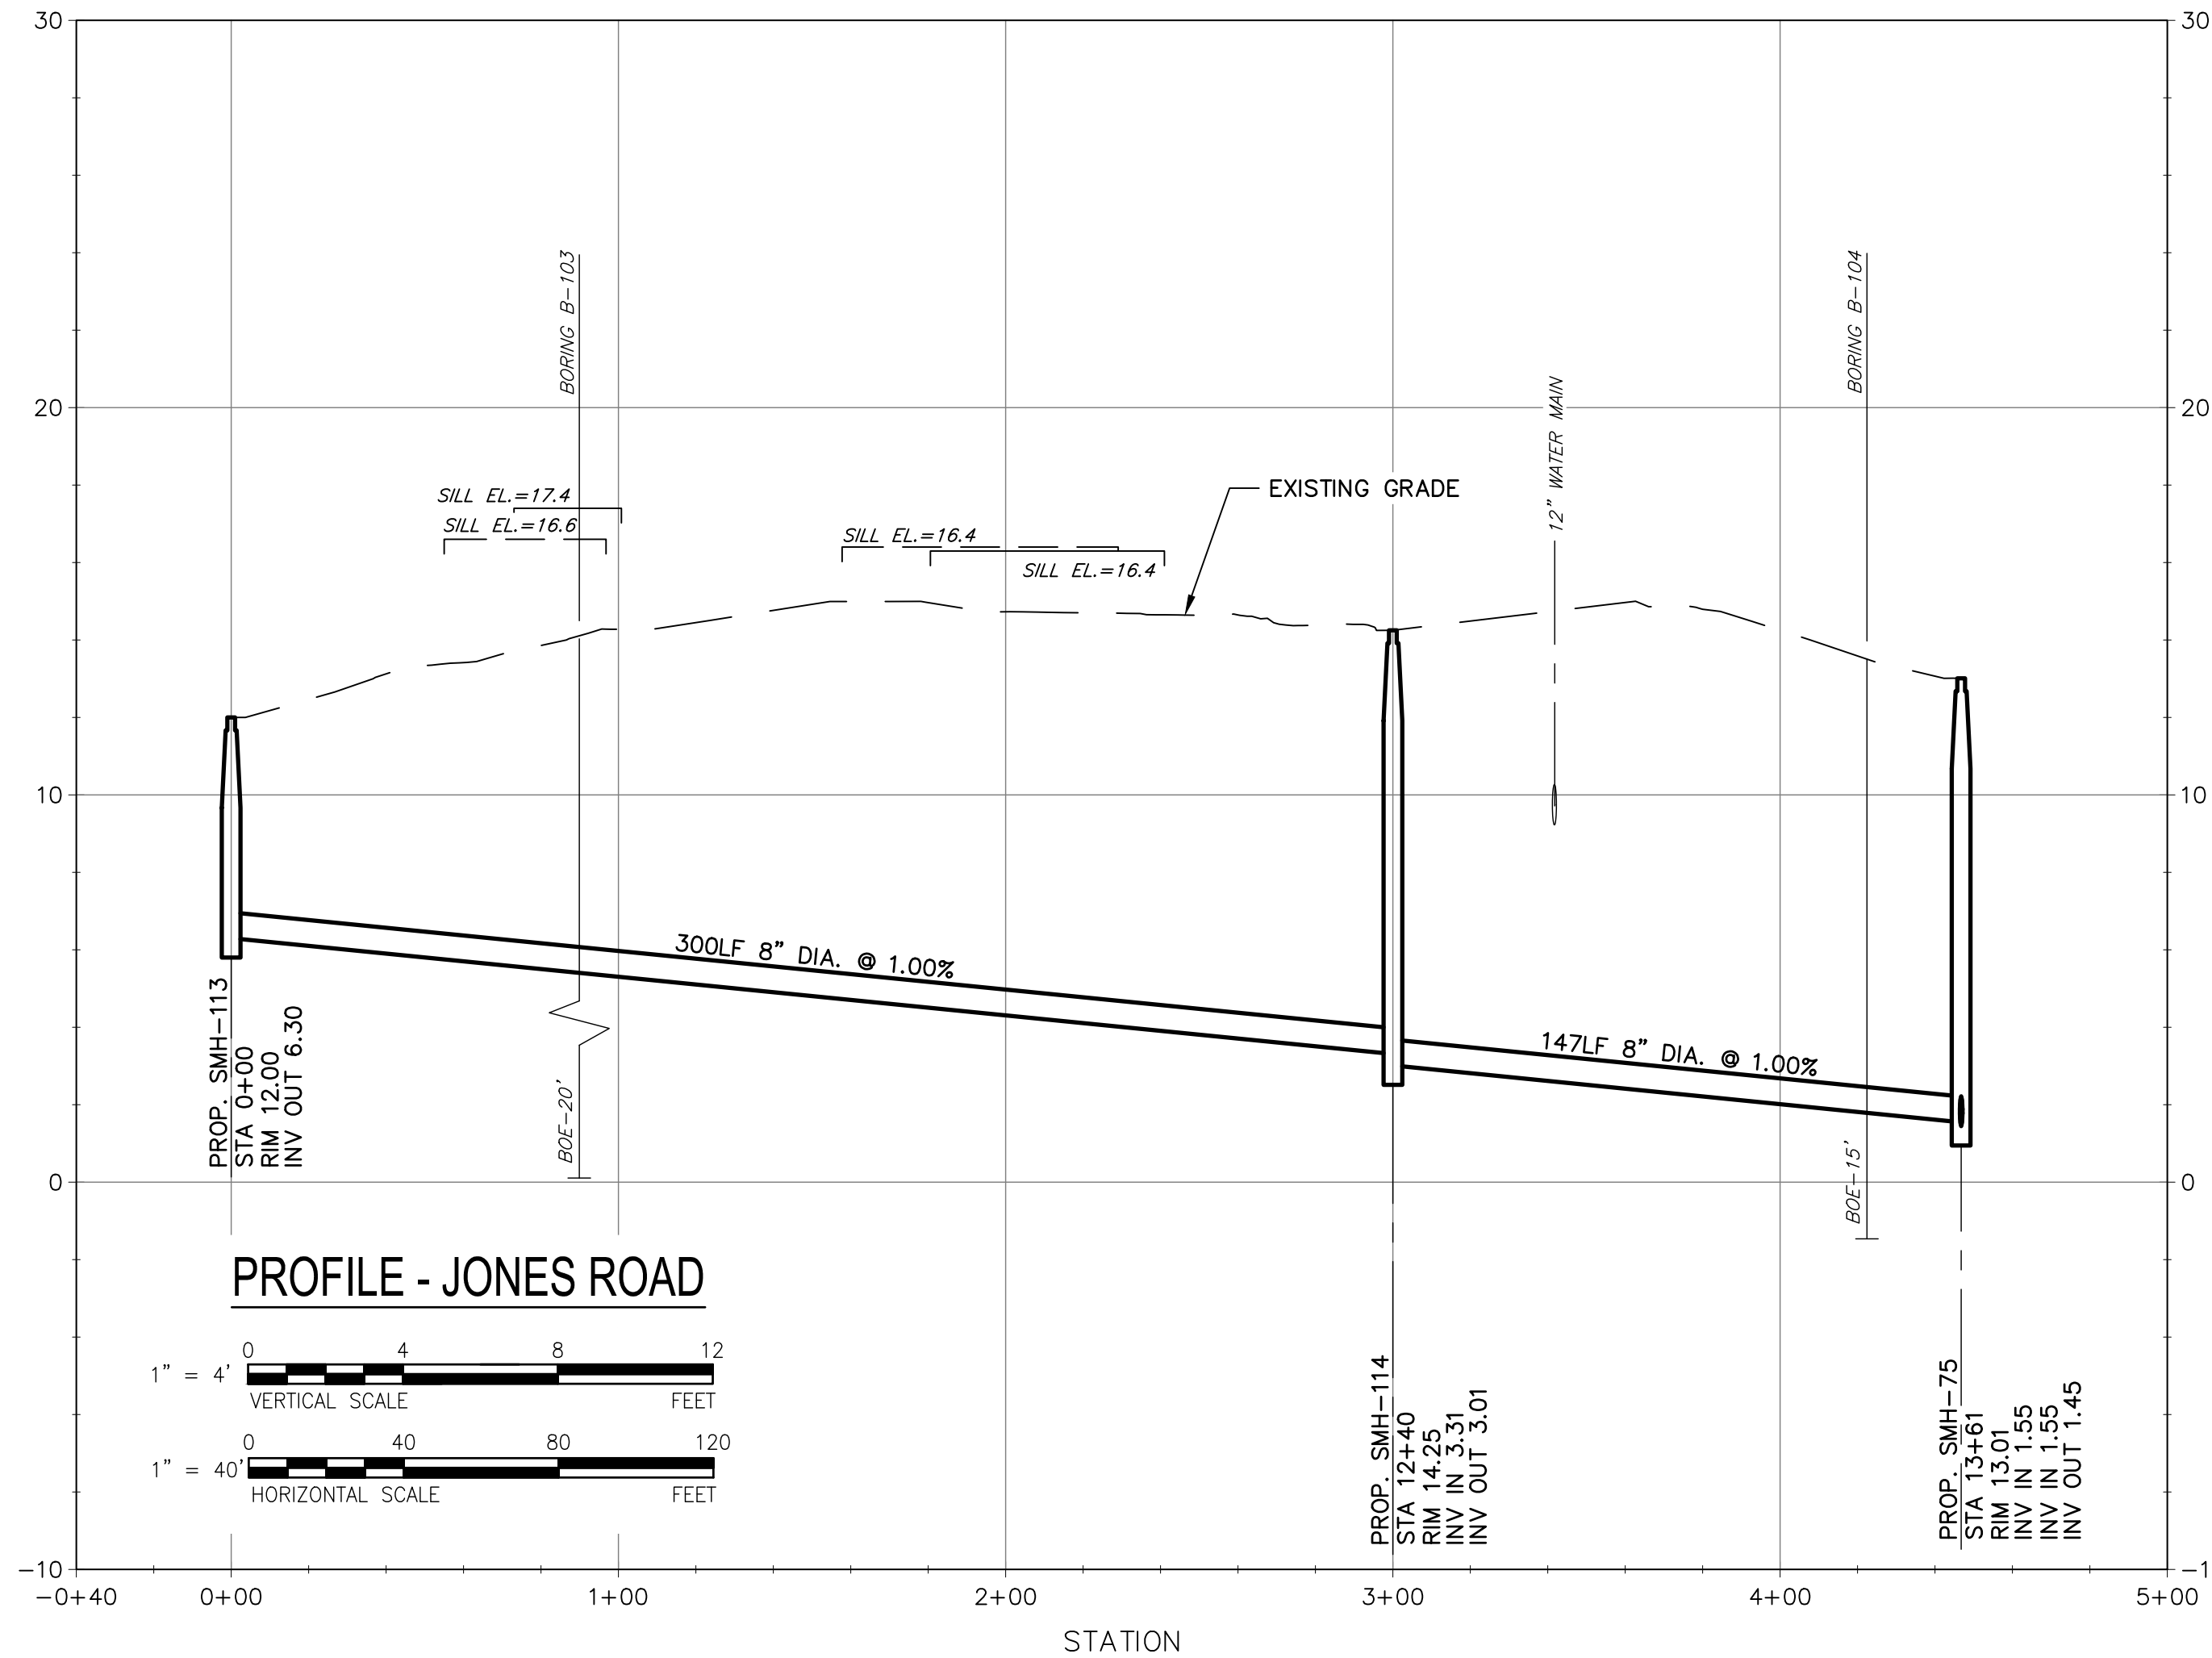


Last saved by: CURRANM(2017-05-15) Last Plotted: 2017-05-21
Filename: L:\WORK\16476644 - ORLEANS DOWNTOWN SEWER\3D - DOWNTOWN\1_SOURCE DRAWINGS\PS-3 - DOWNTOWN.DWG

Project Management Initials: _____
Designer: _____
Checked: _____
Approved: _____

B

A

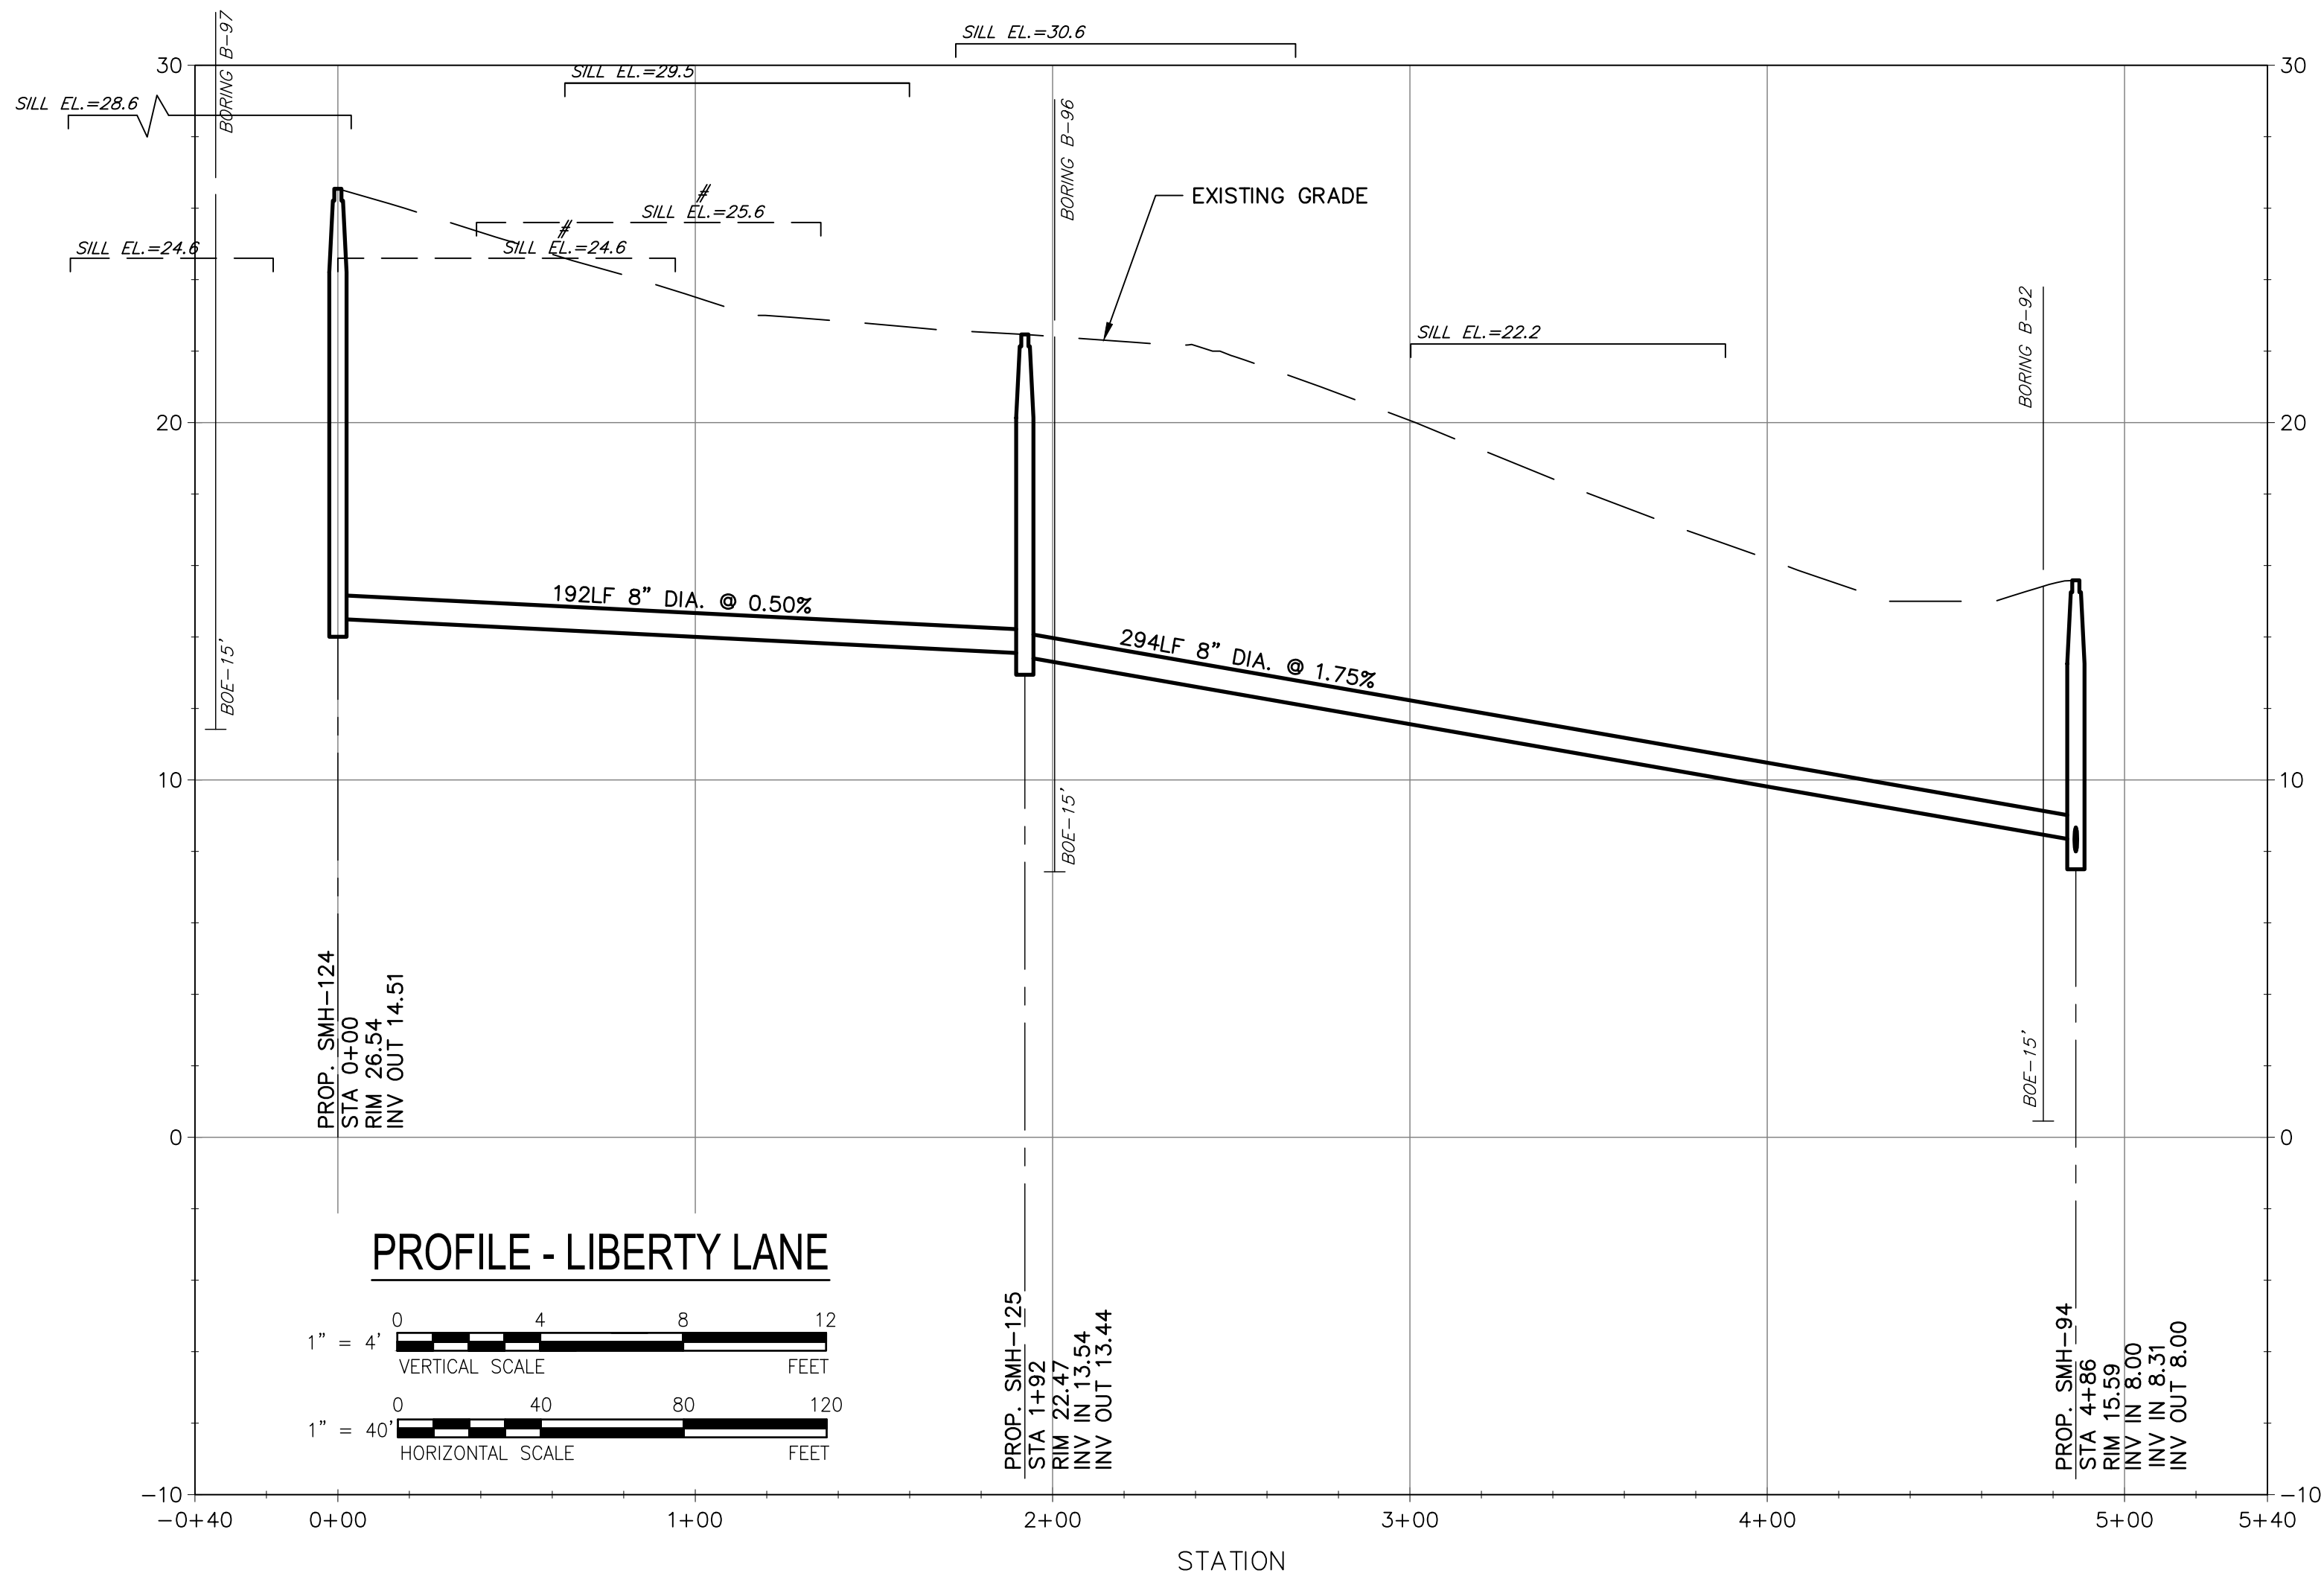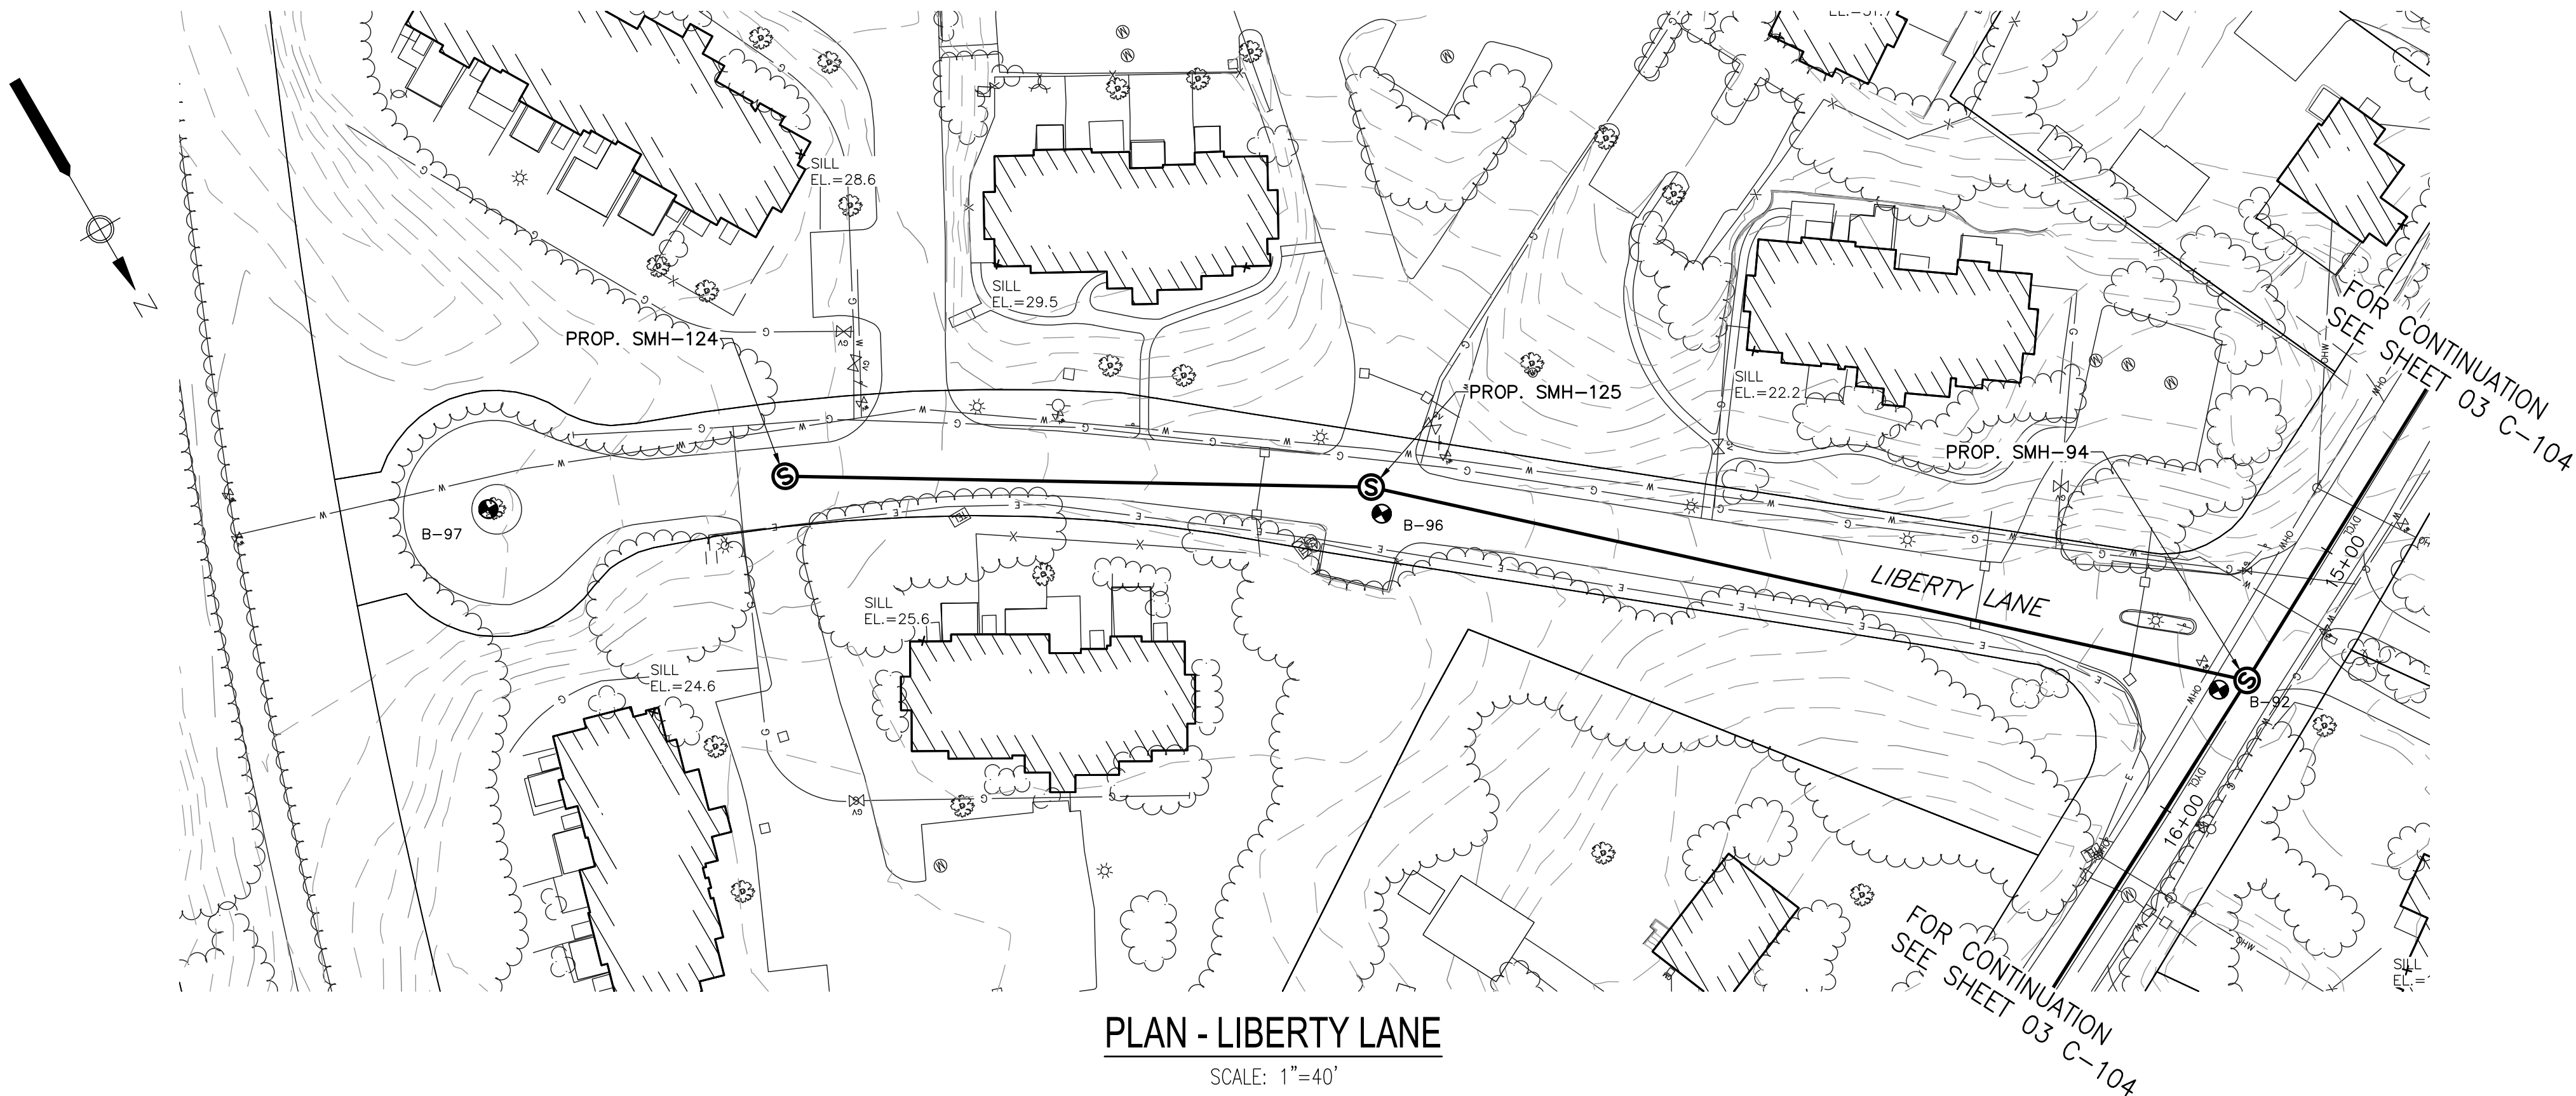

AECOM

PROJECT

Downtown Area
Plans and Profiles

25% Preliminary
Design Report

CLIENT

Town of Orleans, MA

19 SCHOOL ROAD
ORLEANS, MA 02653
(508) 240-3700

CONSULTANT

AECOM TECHNICAL SERVICES, INC.
9 JONATHAN BOURNE DRIVE
POCASSET, MA 02559
PHONE: (508) 833-6950
www.aecom.com

CONSULTANTS

REGISTRATION

ISSUE/REVISION

I/R	DATE	DESCRIPTION

PROJECT NUMBER

60476644

Designed By: **M. CURRAN**

Drawn By: **M. CURRAN**

Dept Check: **T. PARECE**

Proj Check: **M. DONOGHUE**

Date: **----**

Scale: **AS NOTED**

DISCIPLINE

CIVIL

SHEET TITLE


PLAN AND PROFILE SEWER
LIBERTY LANE

SHEET NUMBER

03 C-107

Last saved by: CURRANM(2017-05-15) Last Plotted: 2017-06-21
Filename: L:\WORK\0476644 - ORLEANS DOWNTOWN SEWER\3D - DOWNTOWN\ _SOURCE DRAWINGS\PS-3 - DOWNTOWN.DWG

Project Management Initials: _____
Designer: _____
Checked: _____
Approved: _____

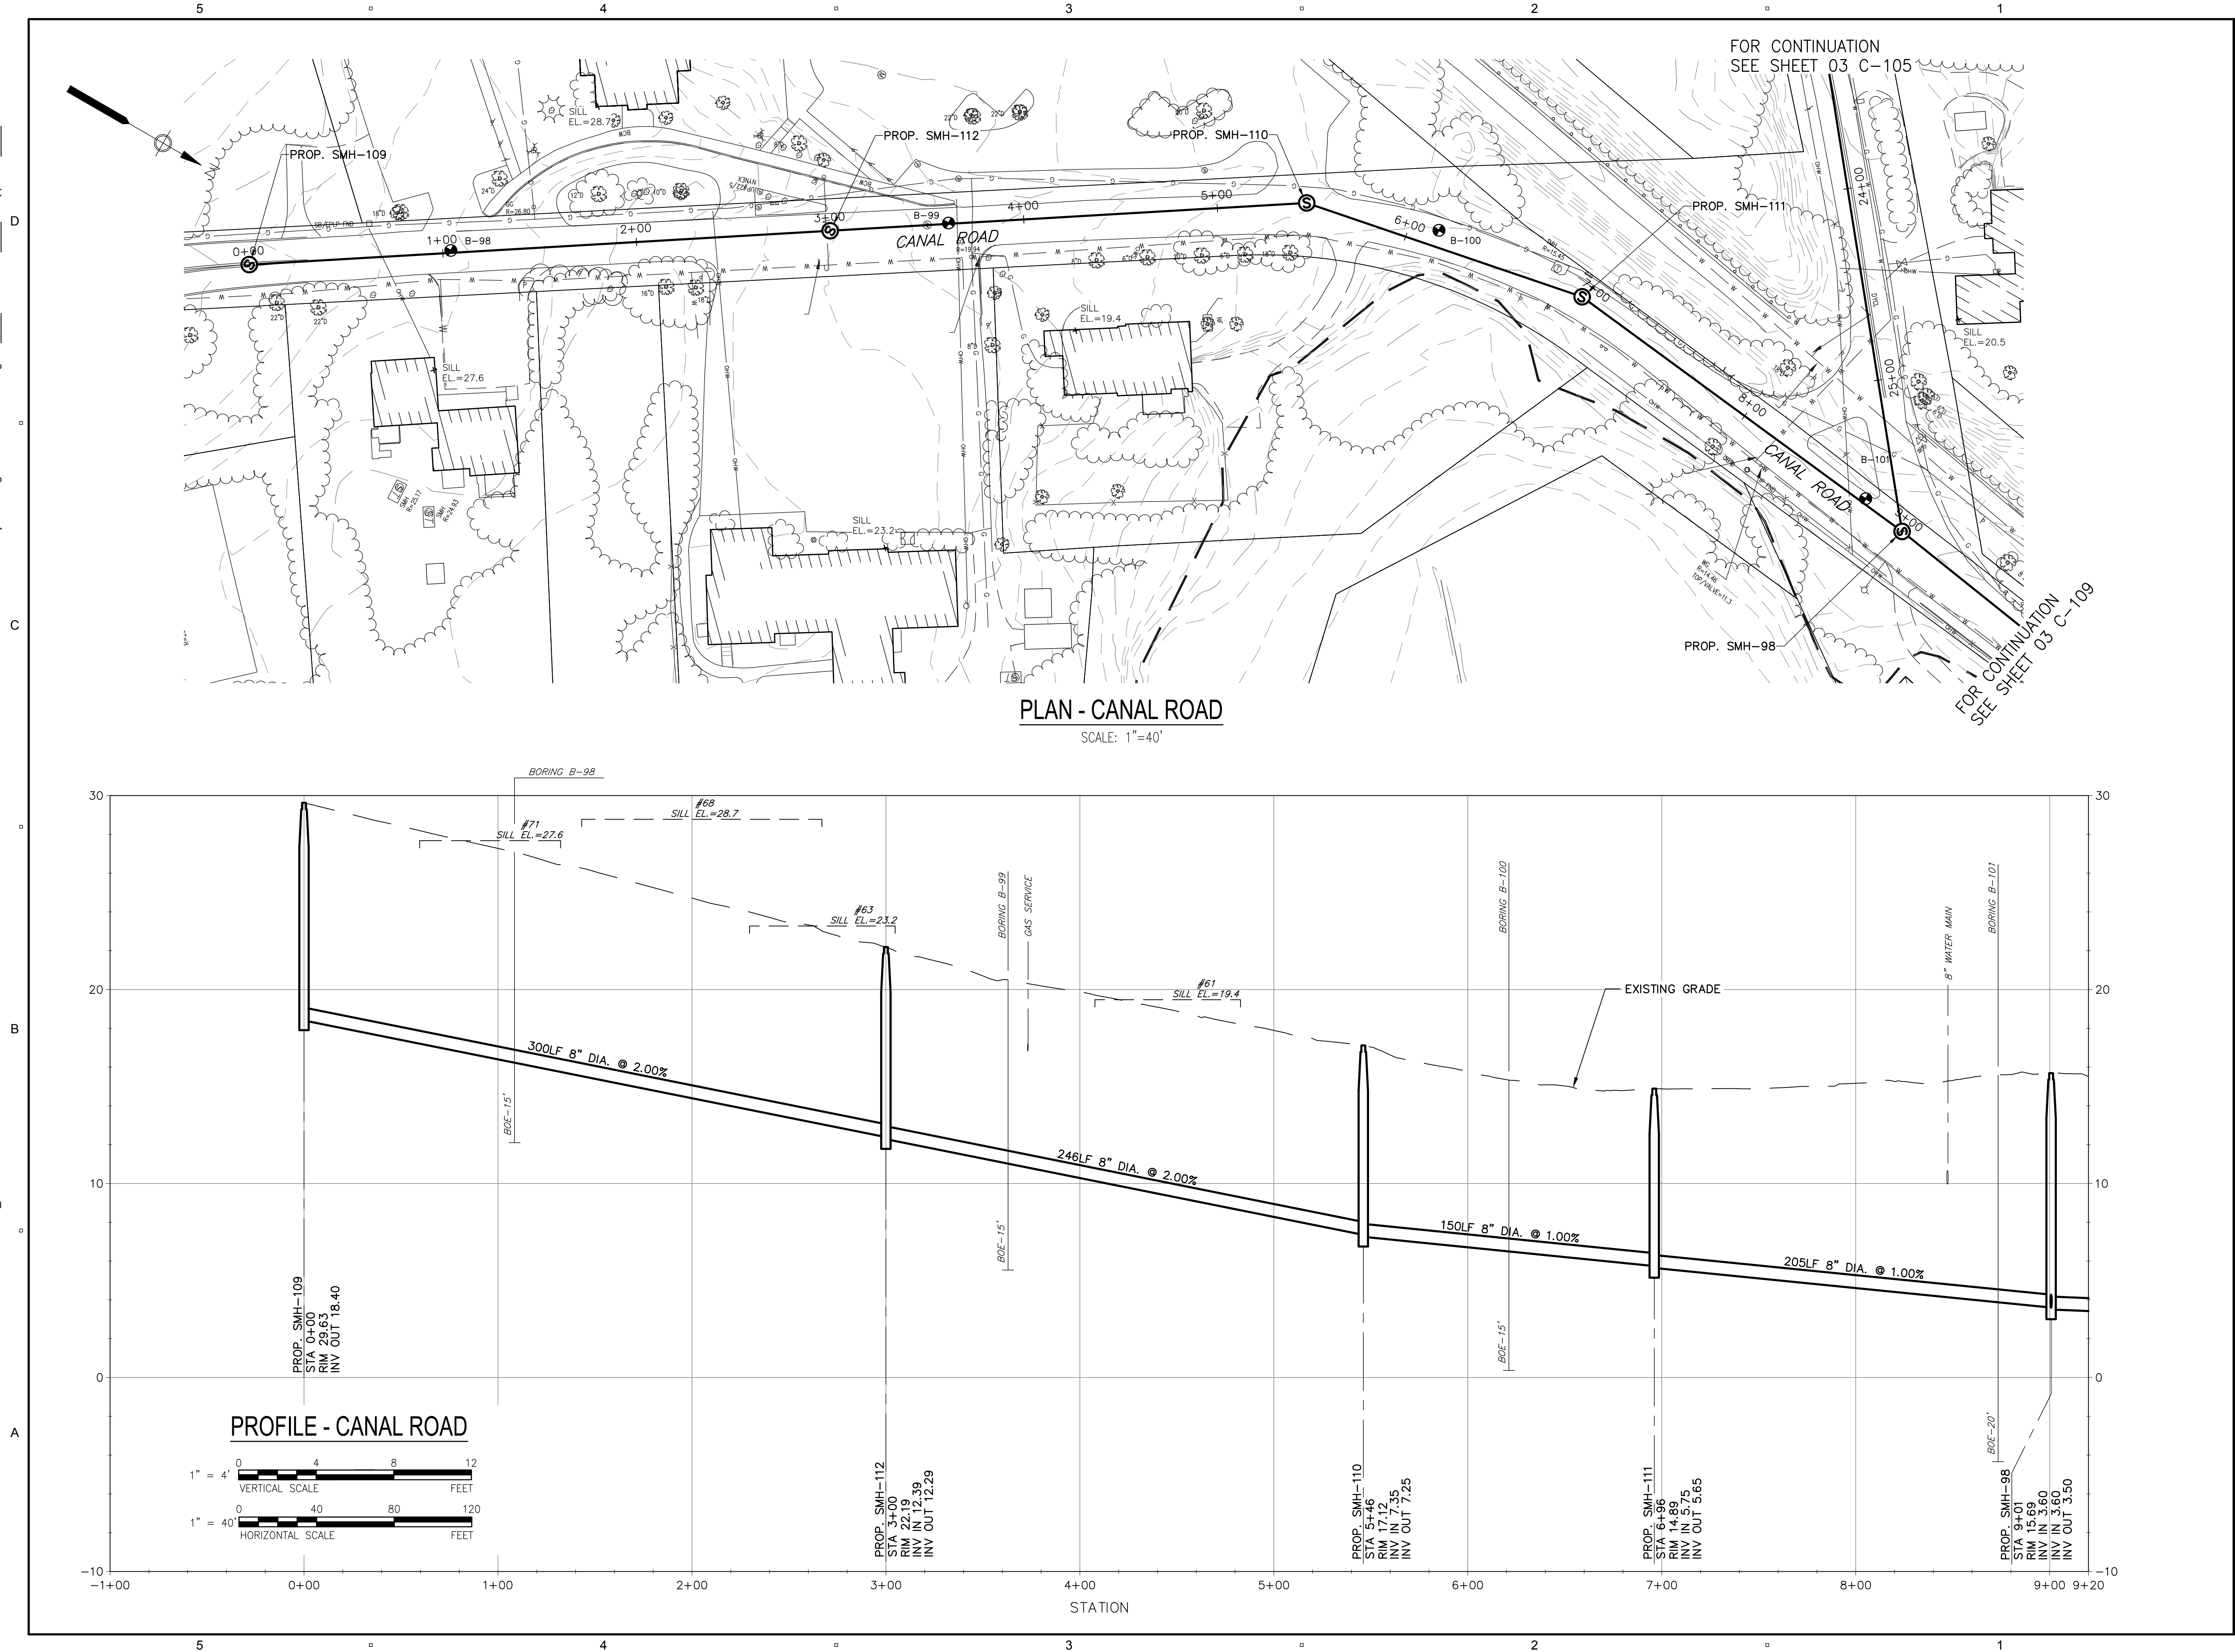

PROJECT

Downtown Area
Plans and Profiles

25% Preliminary
Design Report

CLIENT

Town of Orleans, MA

19 SCHOOL ROAD
ORLEANS, MA 02653
(508) 240-3700

CONSULTANT

AECOM TECHNICAL SERVICES, INC.
9 JONATHAN BOURNE DRIVE
POCASSET, MA 02559
PHONE: (508) 833-6950
www.aecom.com

CONSULTANTS

REGISTRATION

ISSUE/REVISION

I/R	DATE	DESCRIPTION
-----	------	-------------

PROJECT NUMBER

60476644

Designed By: **M. CURRAN**

Drawn By: **M. CURRAN**

Dept Check: **T. PARECE**

Proj Check: **M. DONOGHUE**

Date: ----

Scale: **AS NOTED**

DISCIPLINE


CIVIL


SHEET TITLE


PLAN AND PROFILE SEWER
CANAL ROAD I

SHEET NUMBER

03 C-108

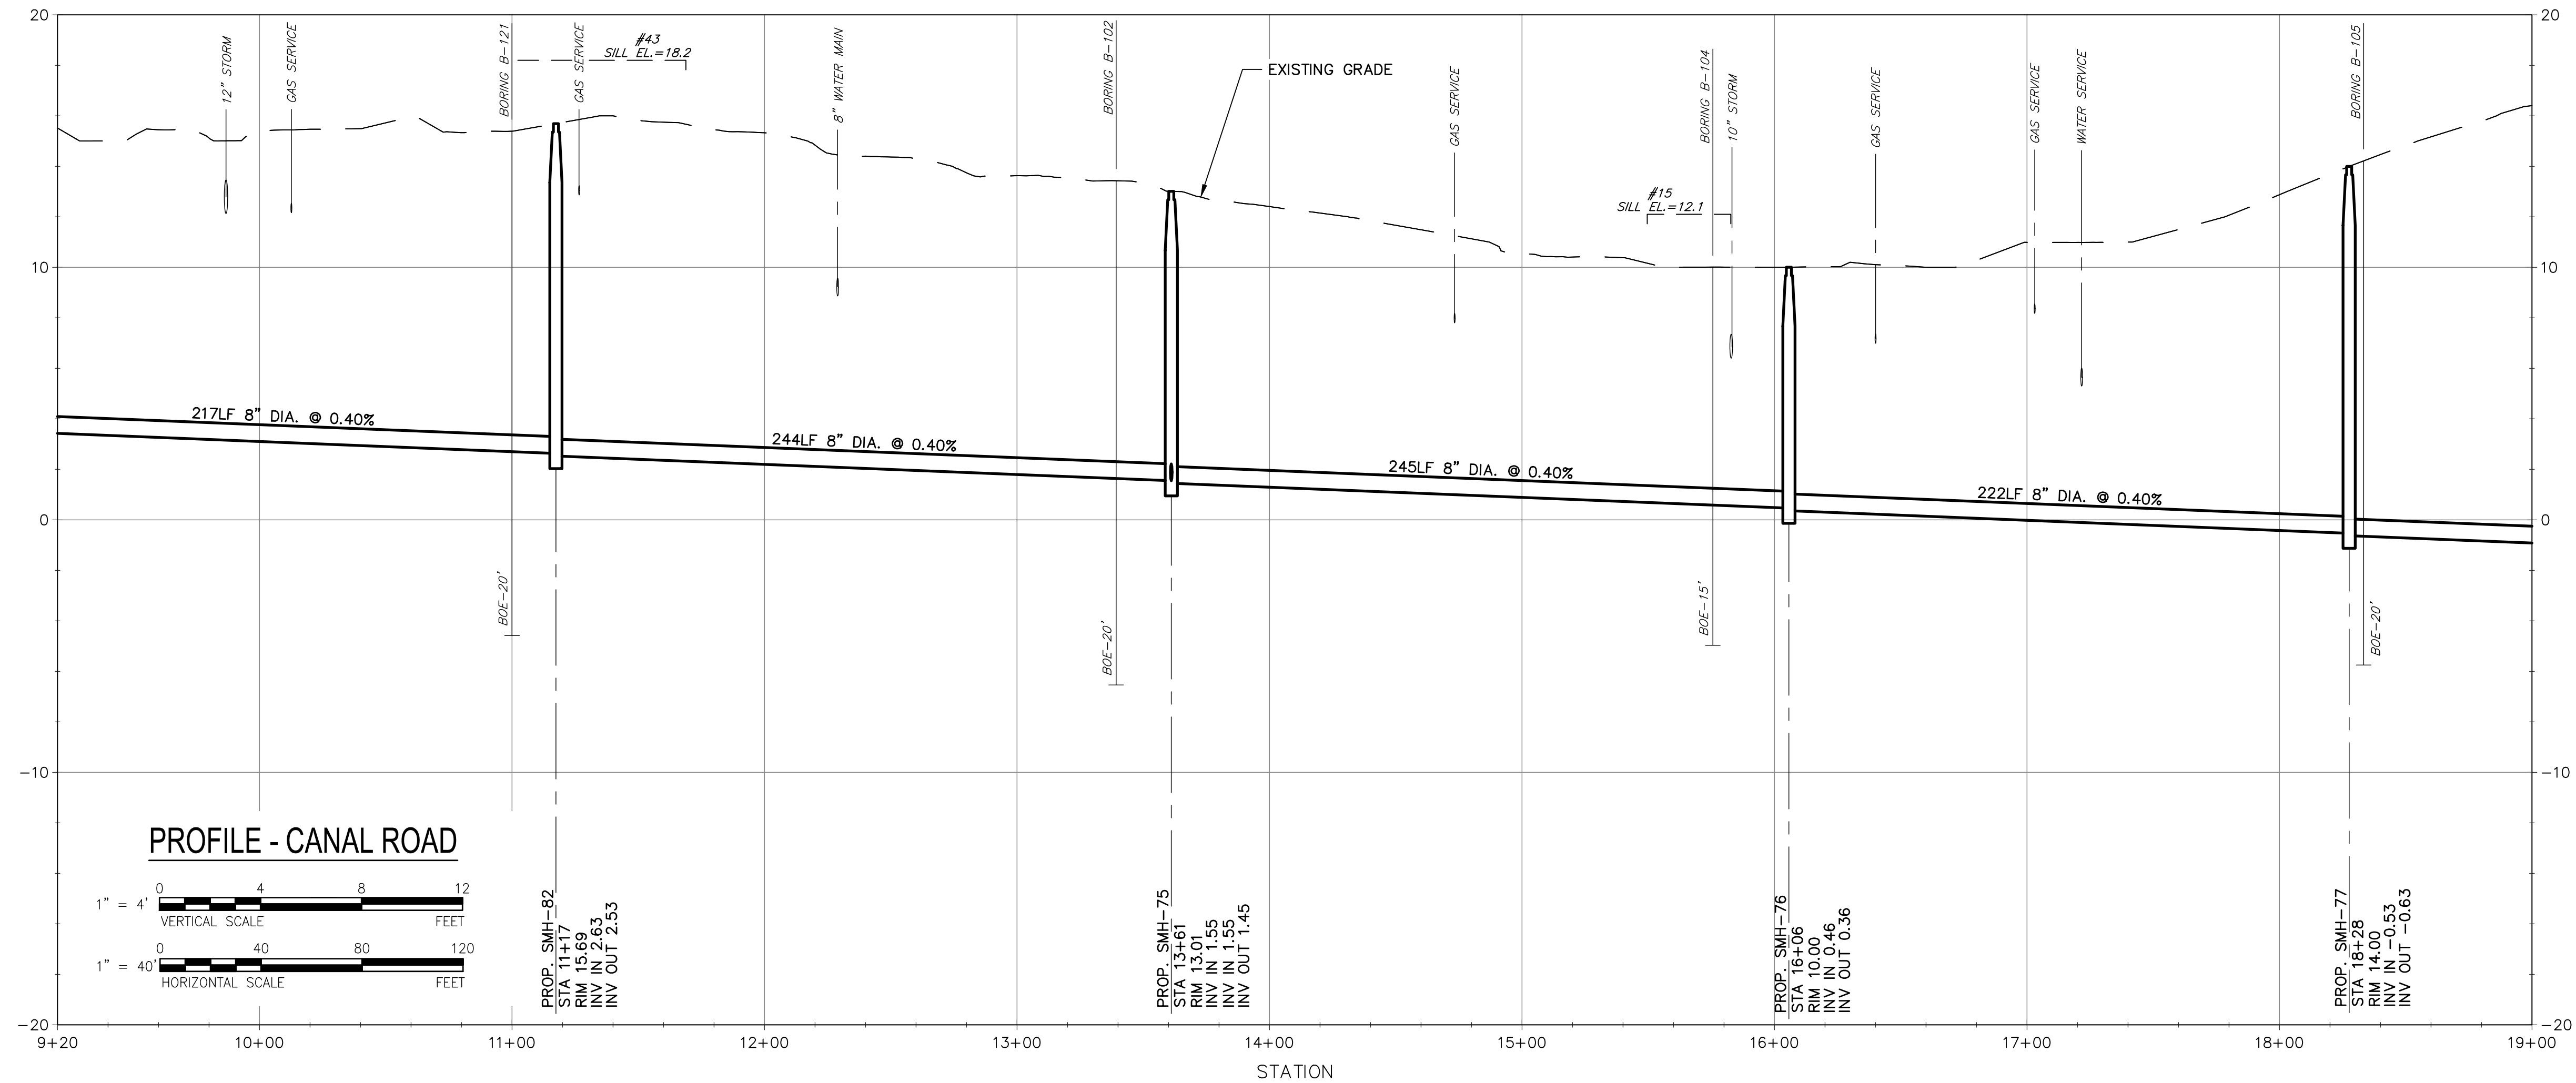

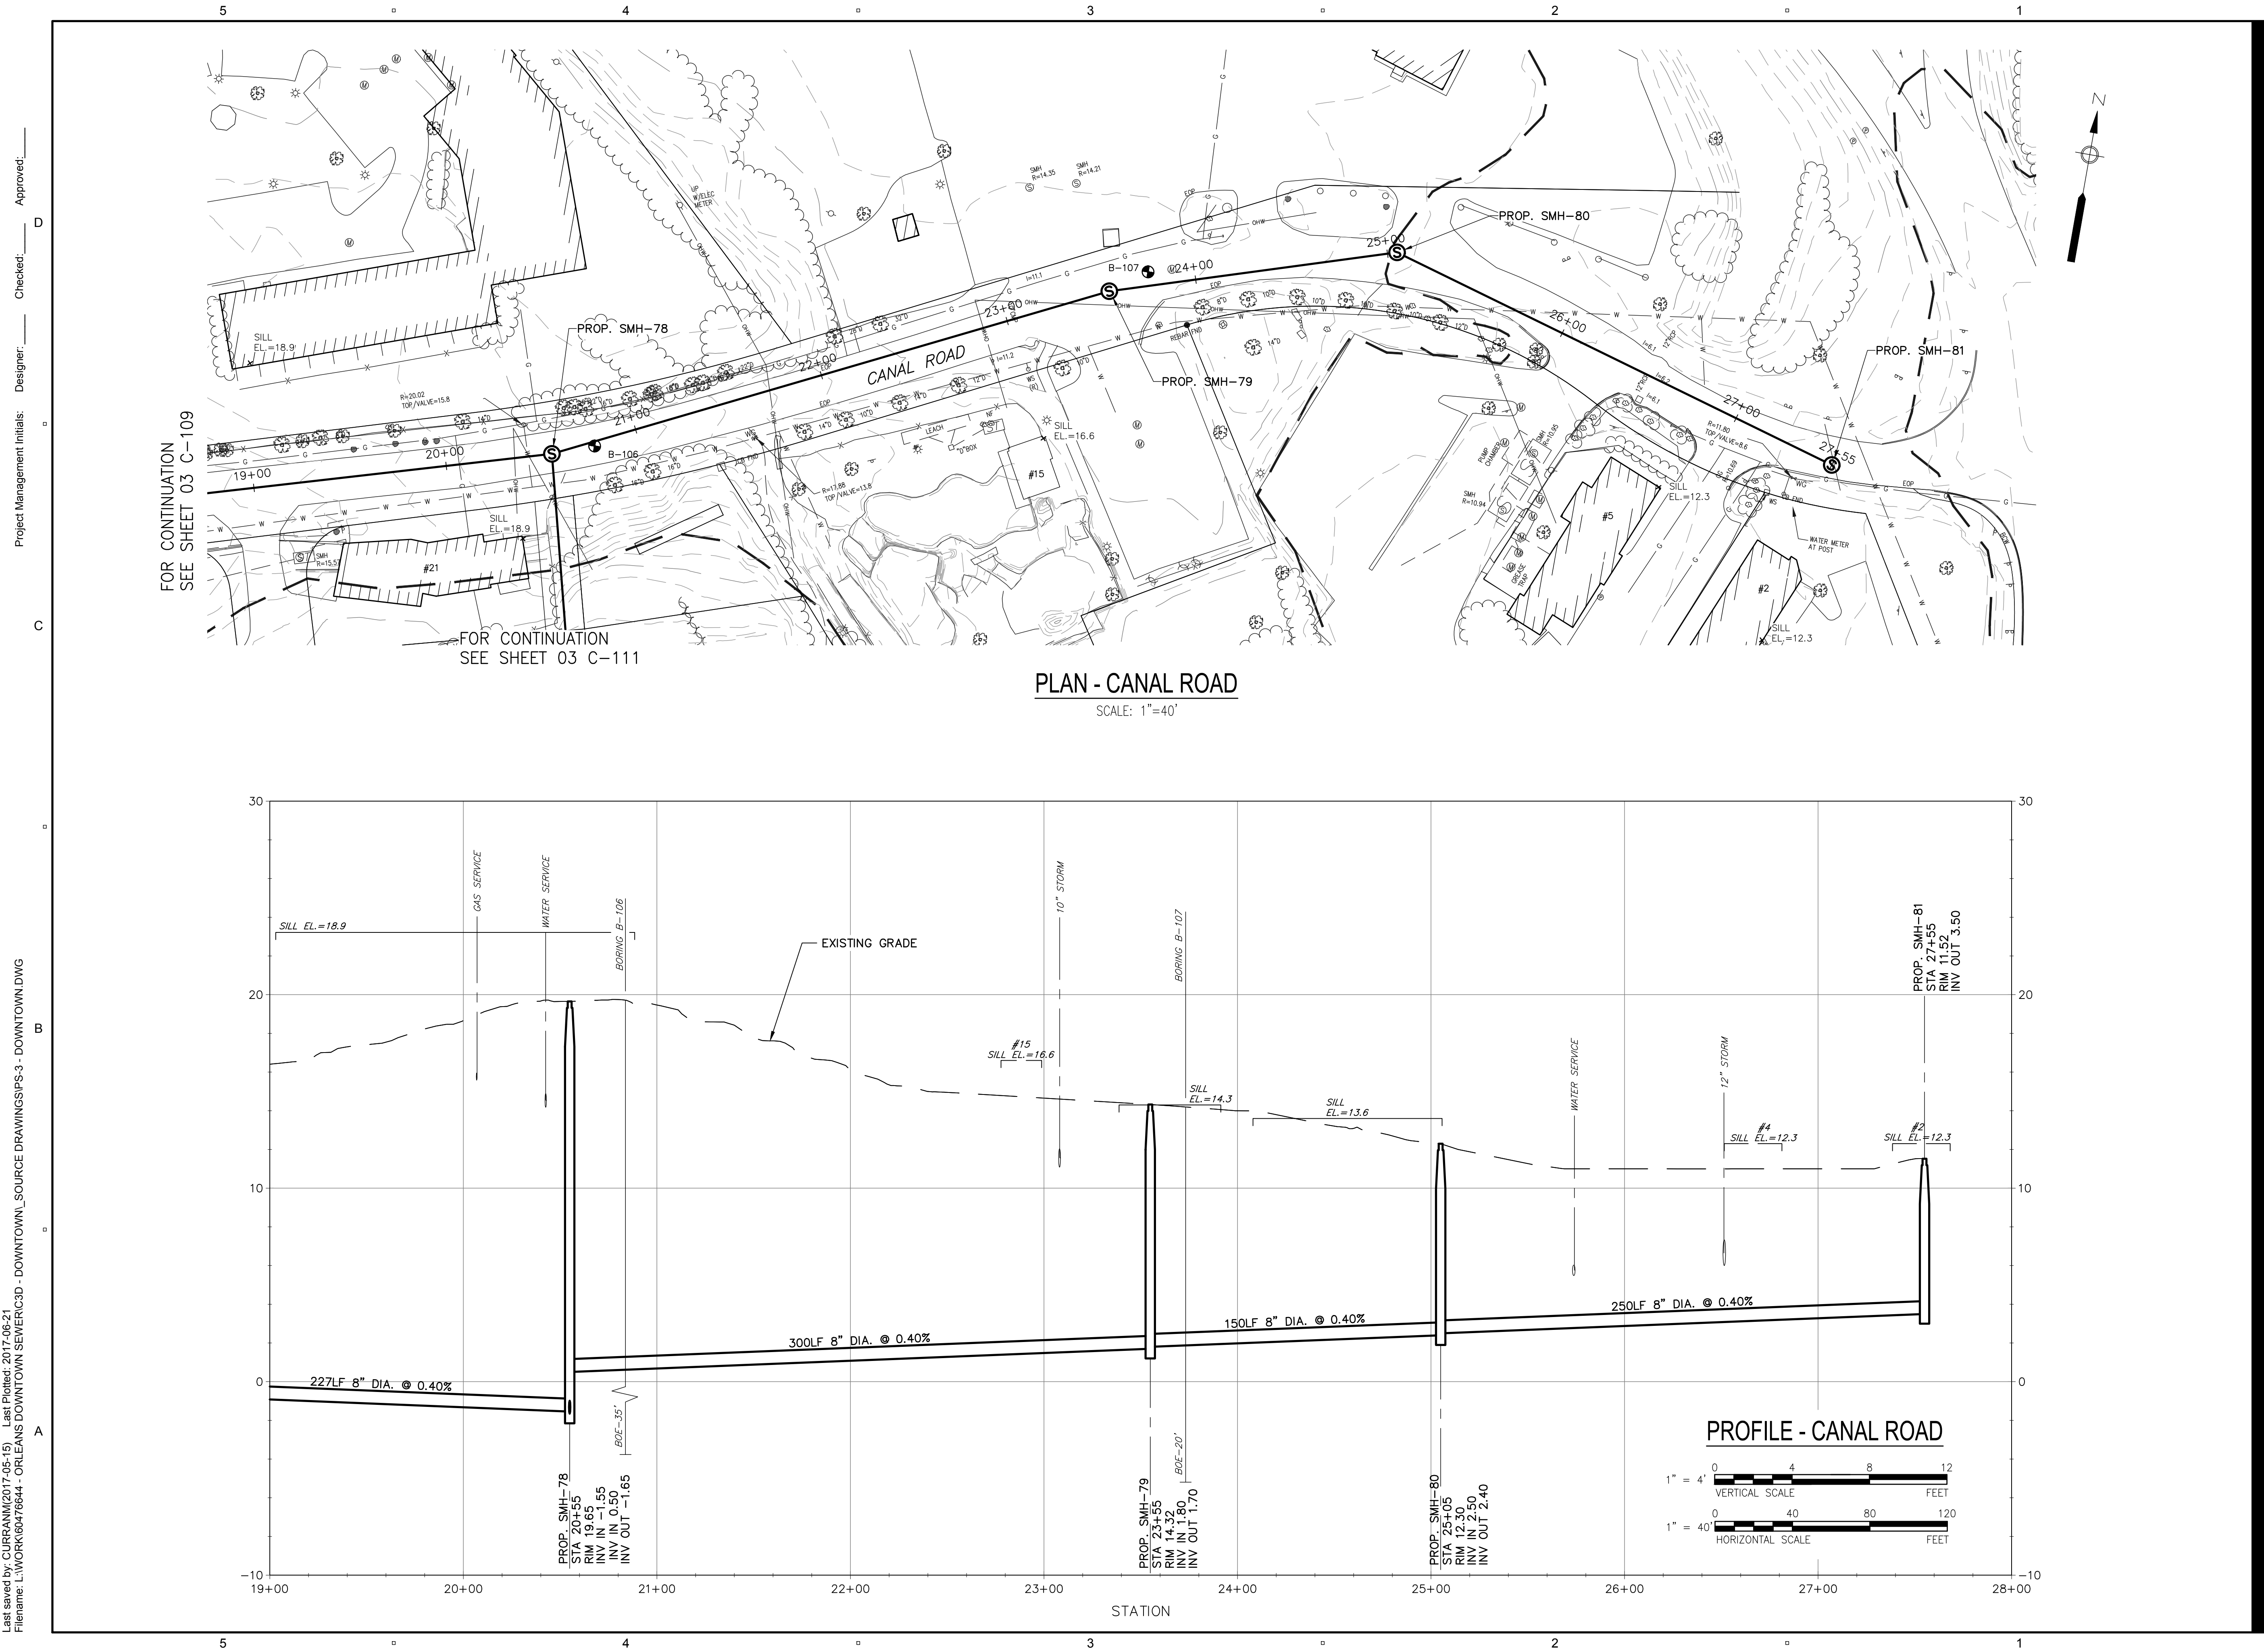

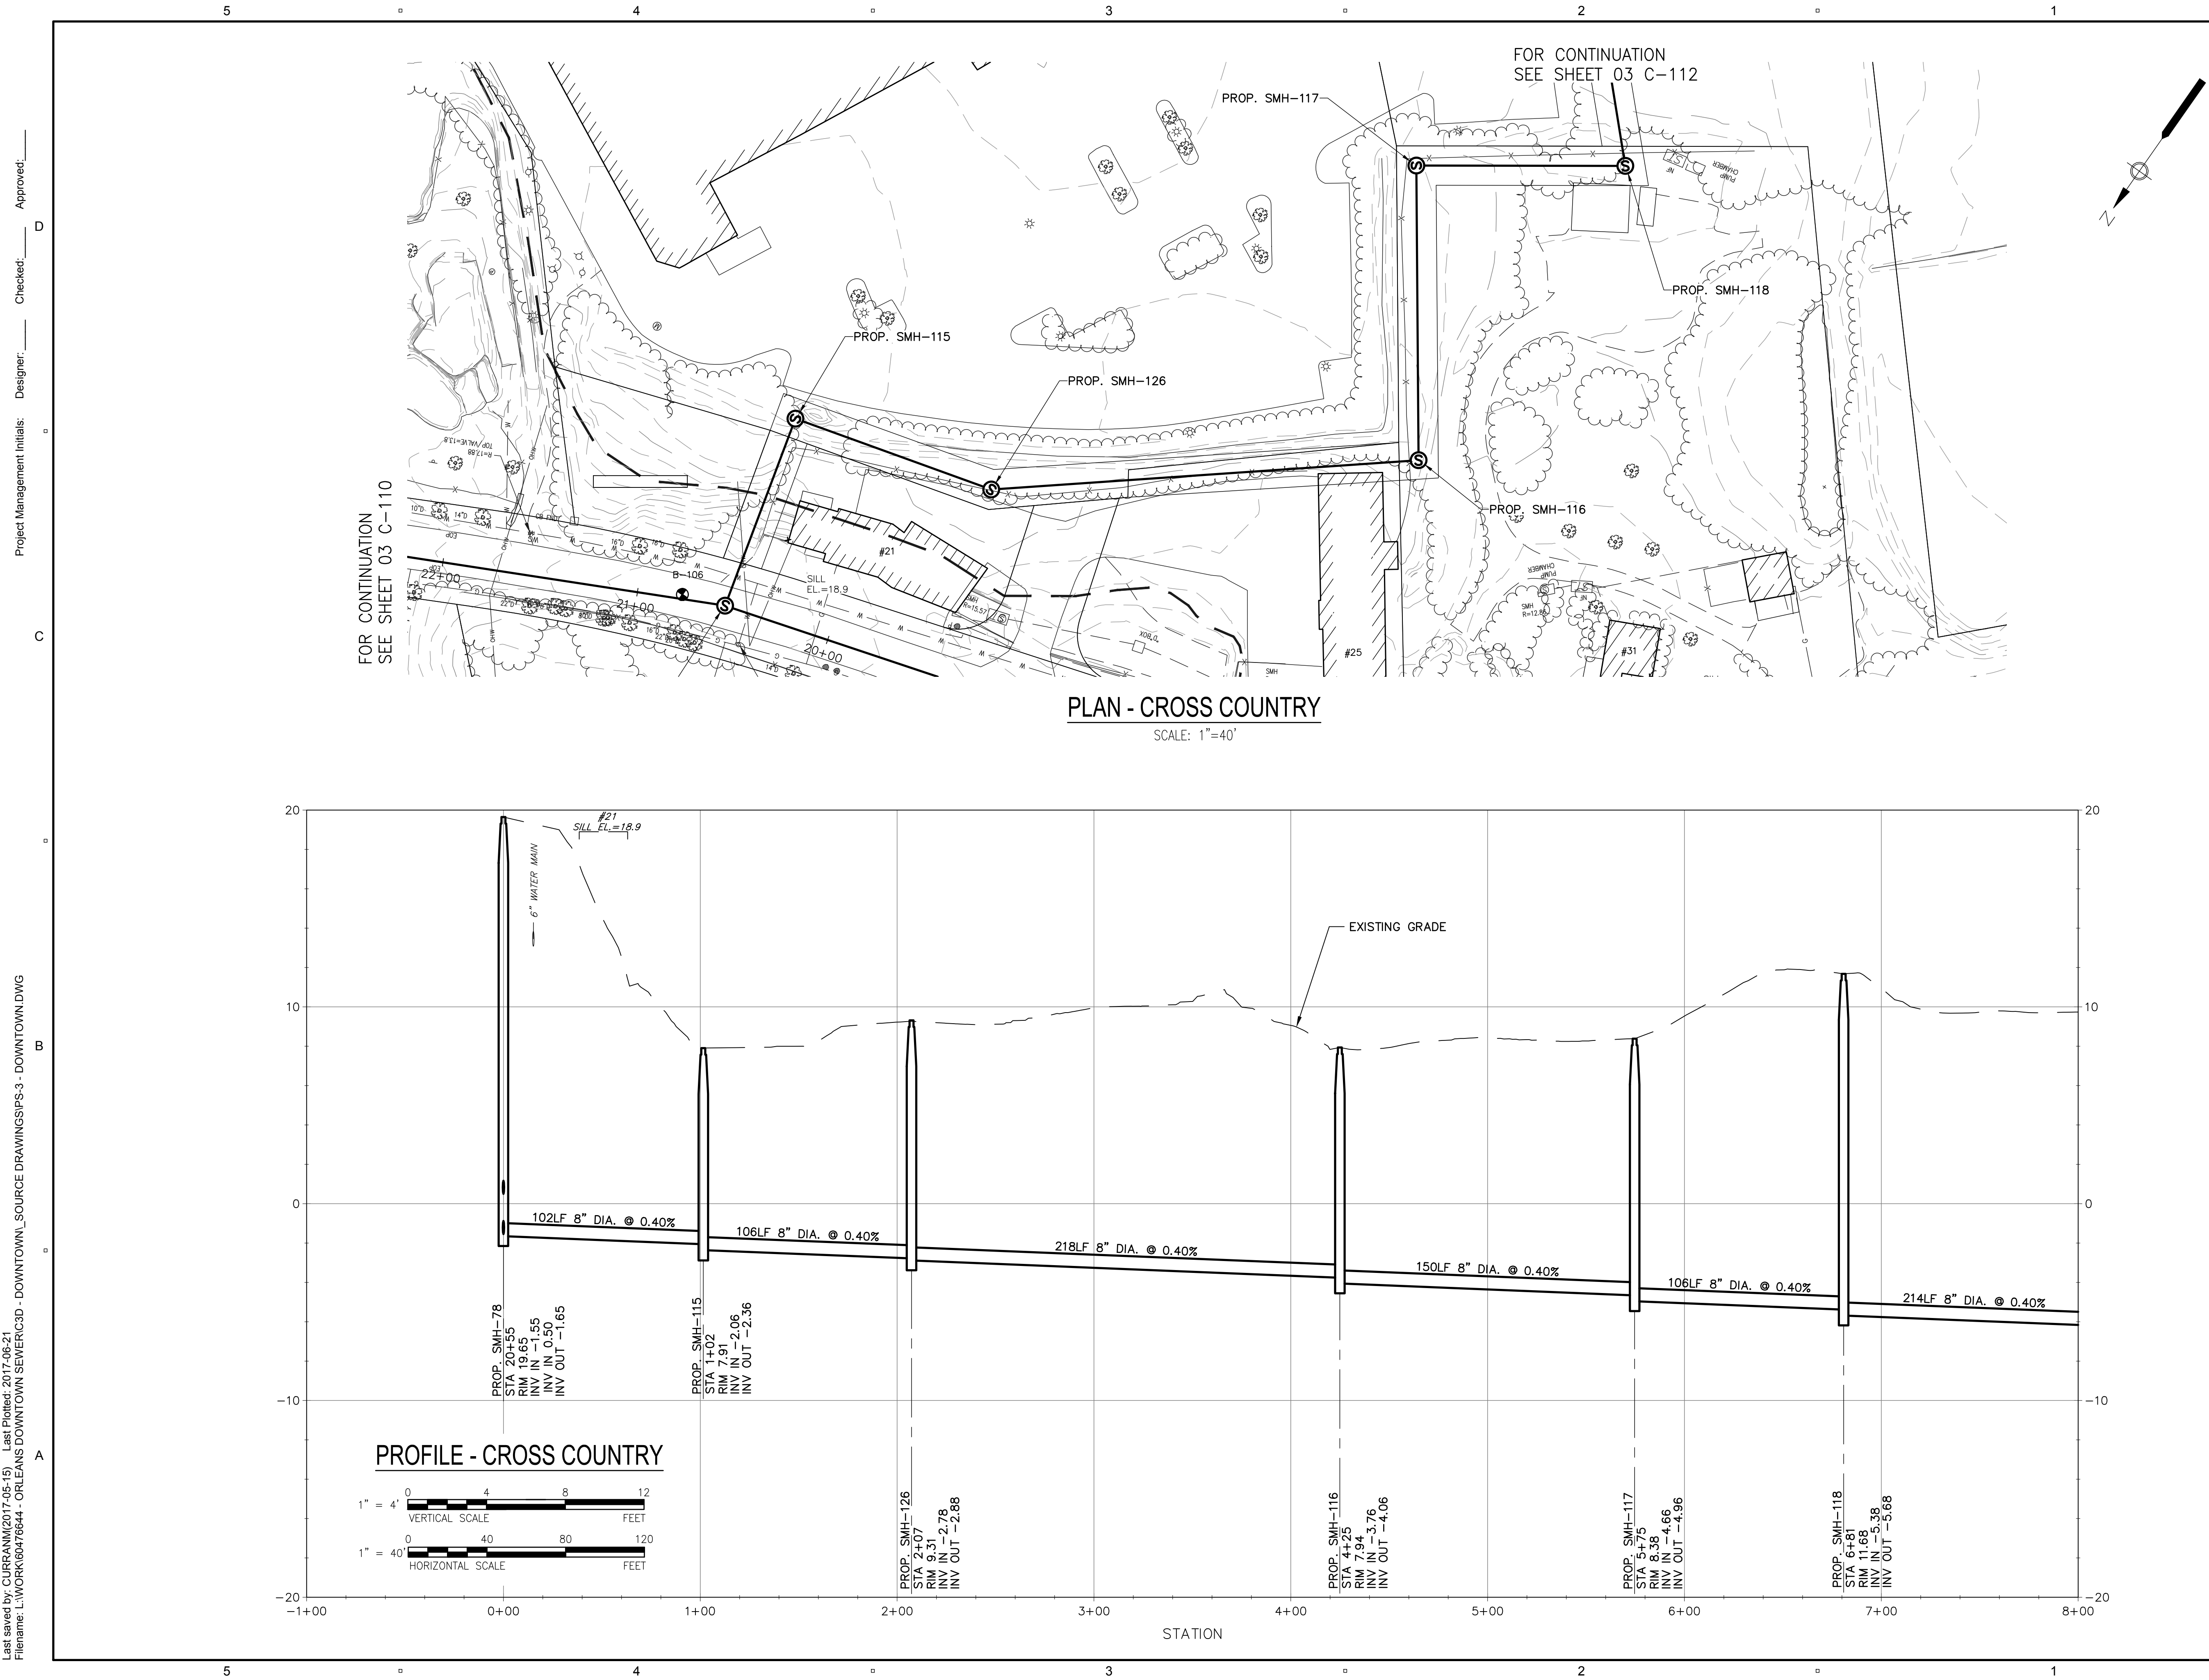

PROJECT

Downtown Area
Plans and Profiles

25% Preliminary
Design Report

CLIENT

Town of Orleans, MA

19 SCHOOL ROAD
ORLEANS, MA 02653
(508) 240-3700

CONSULTANT

AECOM TECHNICAL SERVICES, INC.
9 JONATHAN BOURNE DRIVE
POCASSET, MA 02559
PHONE: (508) 833-6950
www.aecom.com

CONSULTANTS

REGISTRATION

ISSUE/REVISION

I/R	DATE	DESCRIPTION

PROJECT NUMBER

60476644

Designed By: **M. CURRAN**

Drawn By: **M. CURRAN**

Dept Check: **T. PARECE**

Proj Check: **M. DONOGHUE**

Date: **----**

Scale: **AS NOTED**

DISCIPLINE

CIVIL

SHEET TITLE

PLAN AND PROFILE SEWER
CROSS COUNTRY I

SHEET NUMBER

03 C-111

Last saved by: CURRANM(2017-05-15) Last Plotted: 2017-06-21
Filename: L:\WORK\60476644 - ORLEANS DOWNTOWN SEWER\3D - DOWNTOWN\ _SOURCE DRAWINGS\PS-3 - DOWNTOWN.DWG

Project Management Initials: _____
Designer: _____
Checked: _____
Approved: _____

B

A

5

4

3

2

1

5

4

3

2

1

5

4

3


2

<

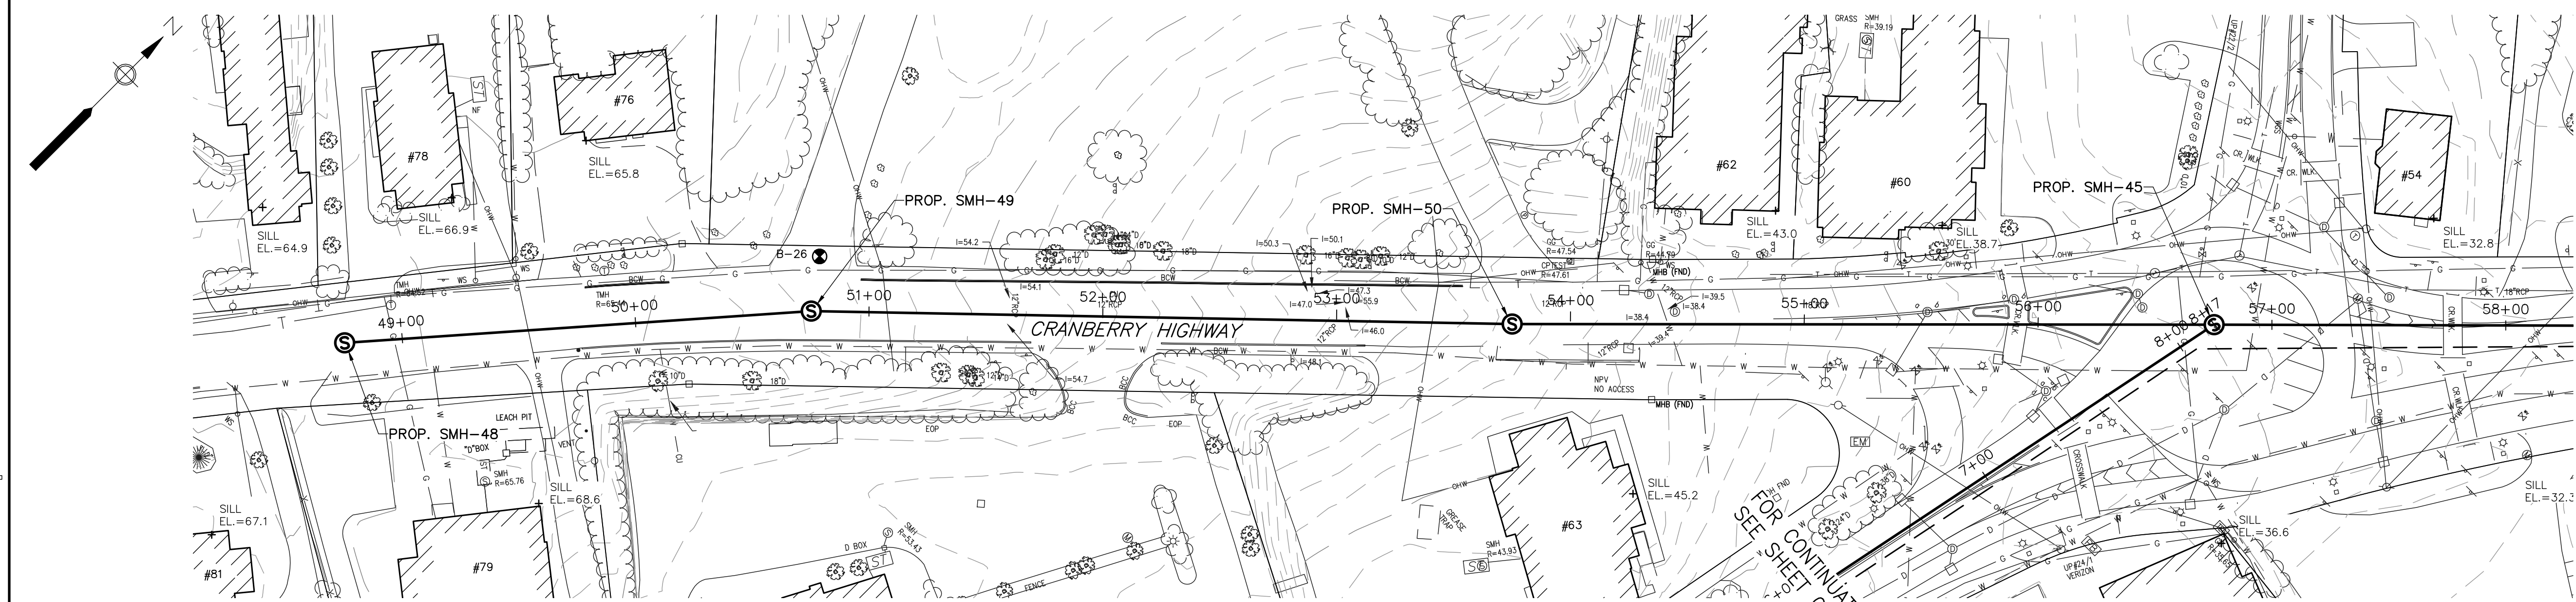


PLAN - CRANBERRY HIGHWAY

SCALE: 1"=40'

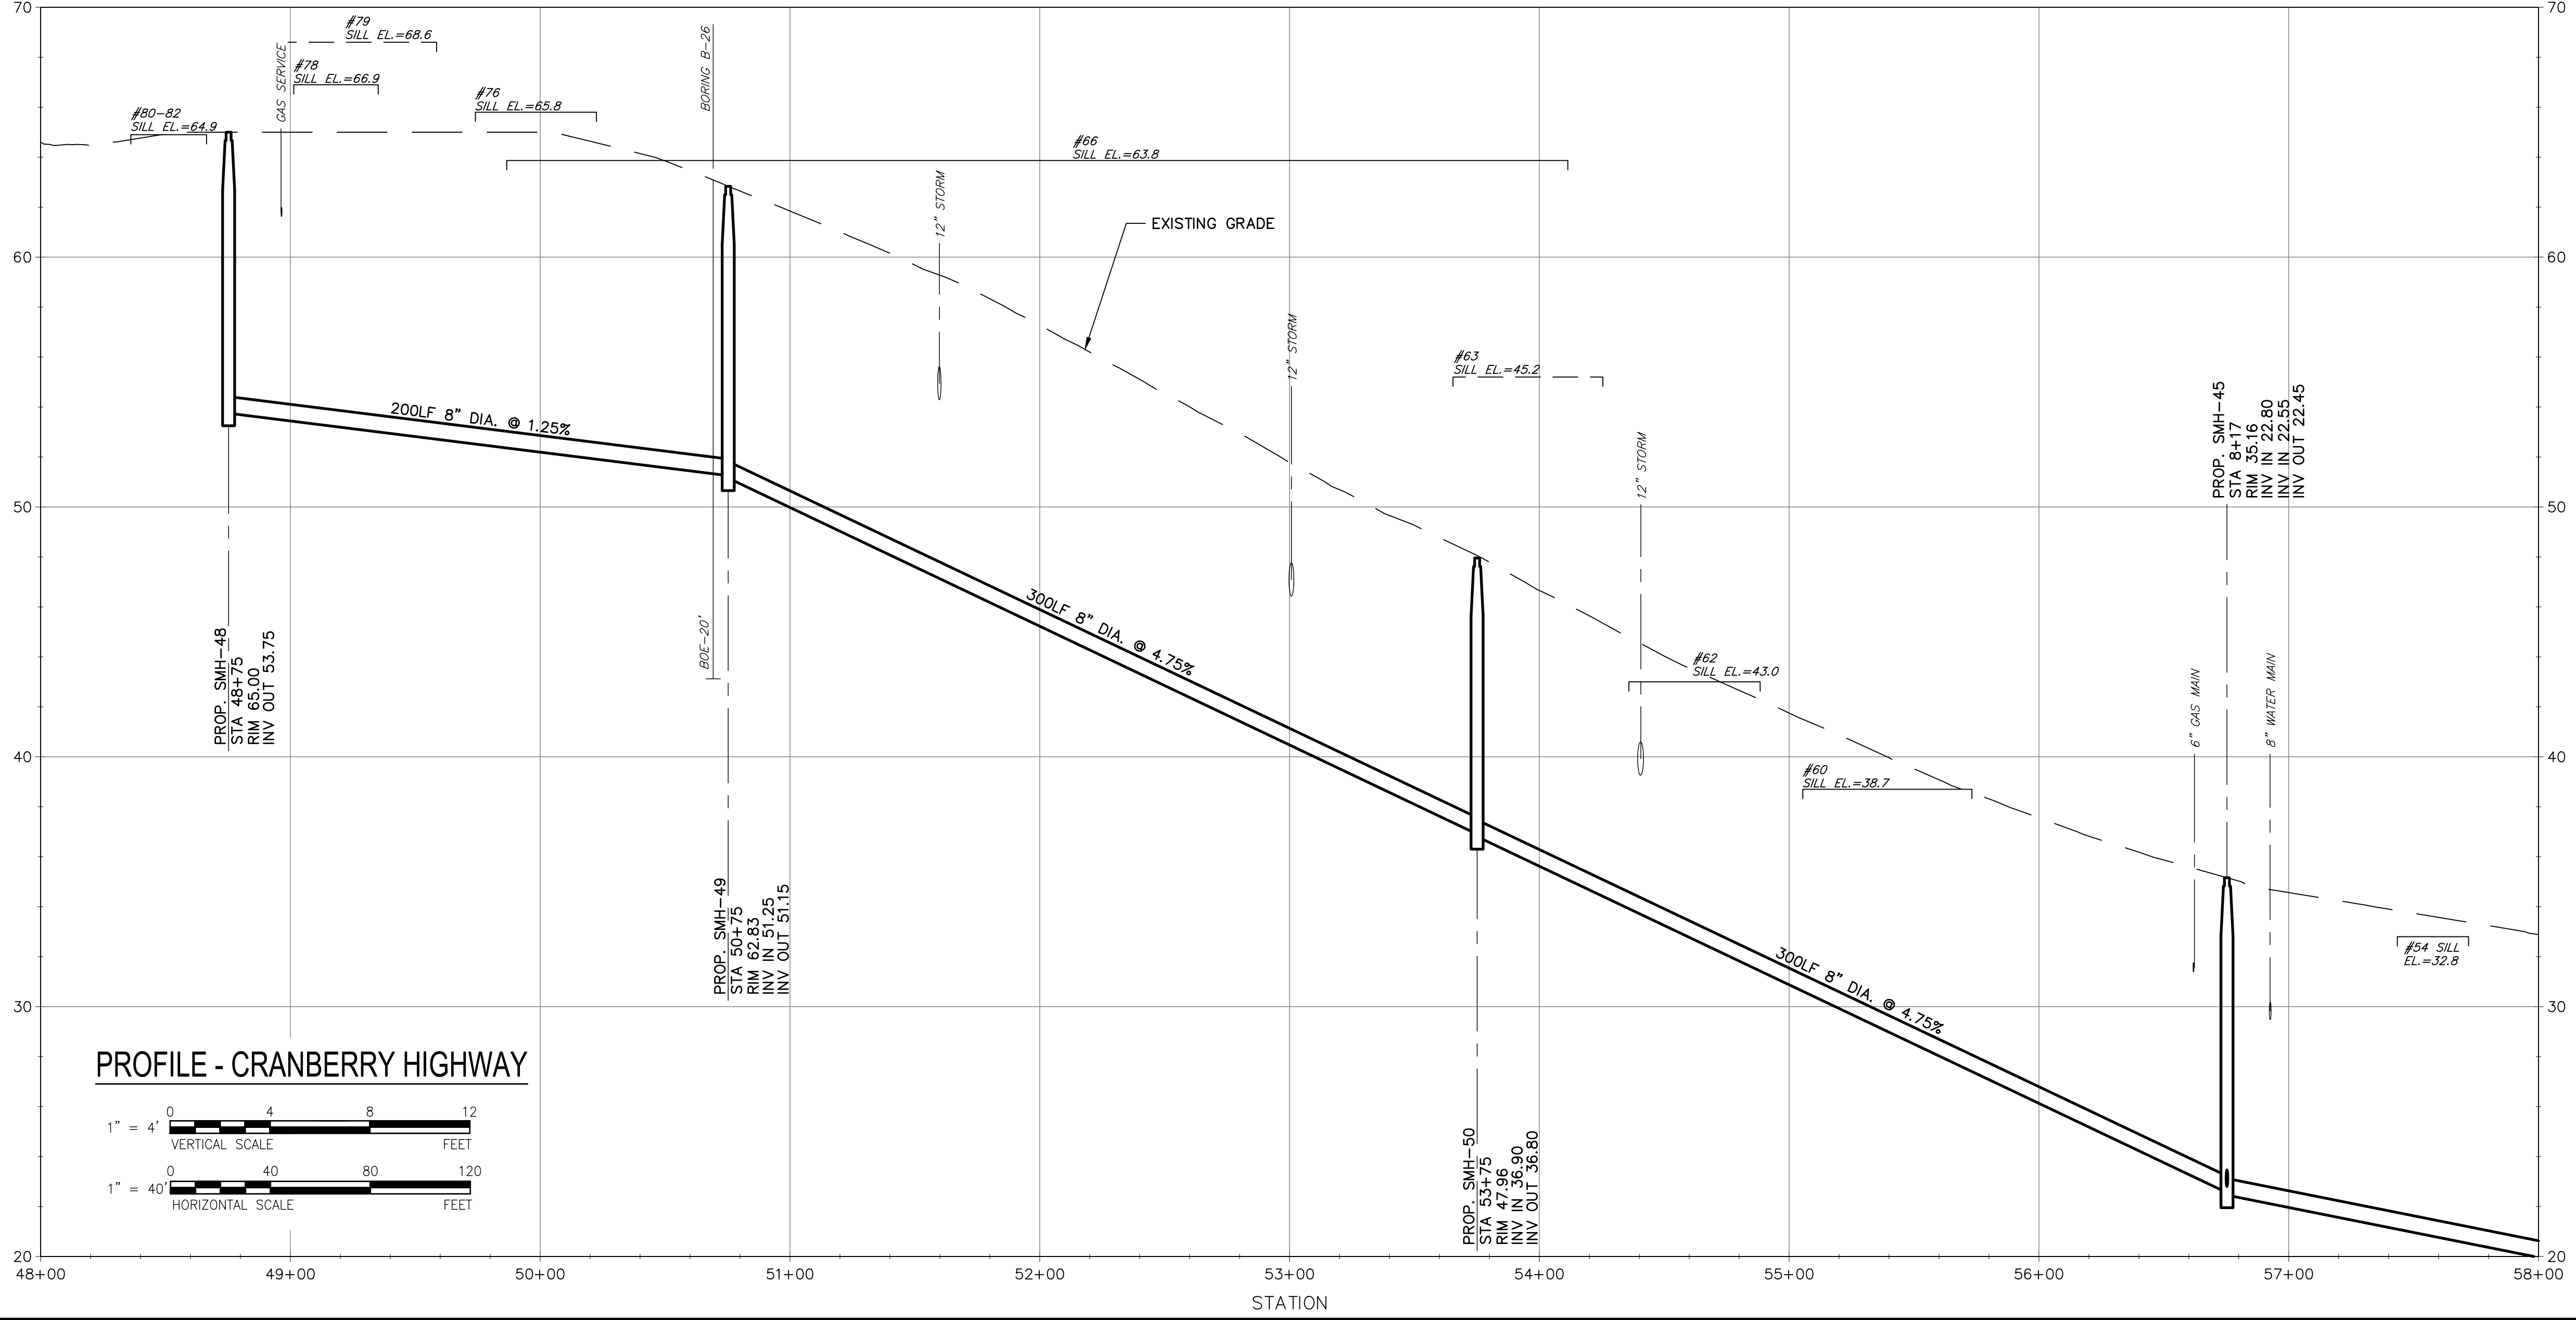

PROFILE - CRANBERRY HIGHWAY

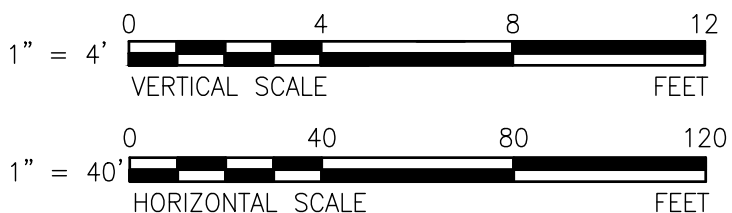

FOR CONTINUATION
SEE SHEET 03 C-114

PROJECT

Downtown Area Plans and Profiles

25% Preliminary Design Report

CLIENT

Town of Orleans, MA

19 SCHOOL ROAD
ORLEANS, MA 02653
(508) 240-3700

CONSULTANT

AECOM TECHNICAL SERVICES, INC.
9 JONATHAN BOURNE DRIVE
POCASSET, MA 02559
PHONE: (508) 833-6950
www.aecom.com

CONSULTANTS

REGISTRATION

ISSUE/REVISION		
I/R	DATE	DESCRIPTION

PROJECT NUMBER

60476644

Designed By:	M. CURRAN
Drawn By:	M. CURRAN
Dept Check:	T. PARECE
Proj Check:	M. DONOGHUE
Date:	----
Scale:	AS NOTED

DISCIPLINE

CIVIL

SHEET TITLE

PLAN AND PROFILE SEWER CRANBERRY HIGHWAY I

SHEET NUMBER

03 C-113



SCALE: 1"=40'




Figure 10.1 consists of two graphical scales. The top scale is labeled 'VERTICAL SCALE' and has a ratio of 1" = 4'. It is a horizontal bar with alternating black and white segments. Numerical markings are placed above the bar at 0, 4, 8, and 12, with the unit 'FEET' at the far right. The bottom scale is labeled 'HORIZONTAL SCALE' and has a ratio of 1" = 40'. It is also a horizontal bar with alternating black and white segments. Numerical markings are placed above the bar at 0, 40, 80, and 120, with the unit 'FEET' at the far right.

Project Management Initials: _____ Designer: _____ Checked: _____ Approved: _____

FOR CONTINUATION
SEE SHEET 03 C-113

Project Management Initials: _____ Designer: _____ Checked: _____ Approved: _____

FOR CONTINUATION
SEE SHEET 03 C-113

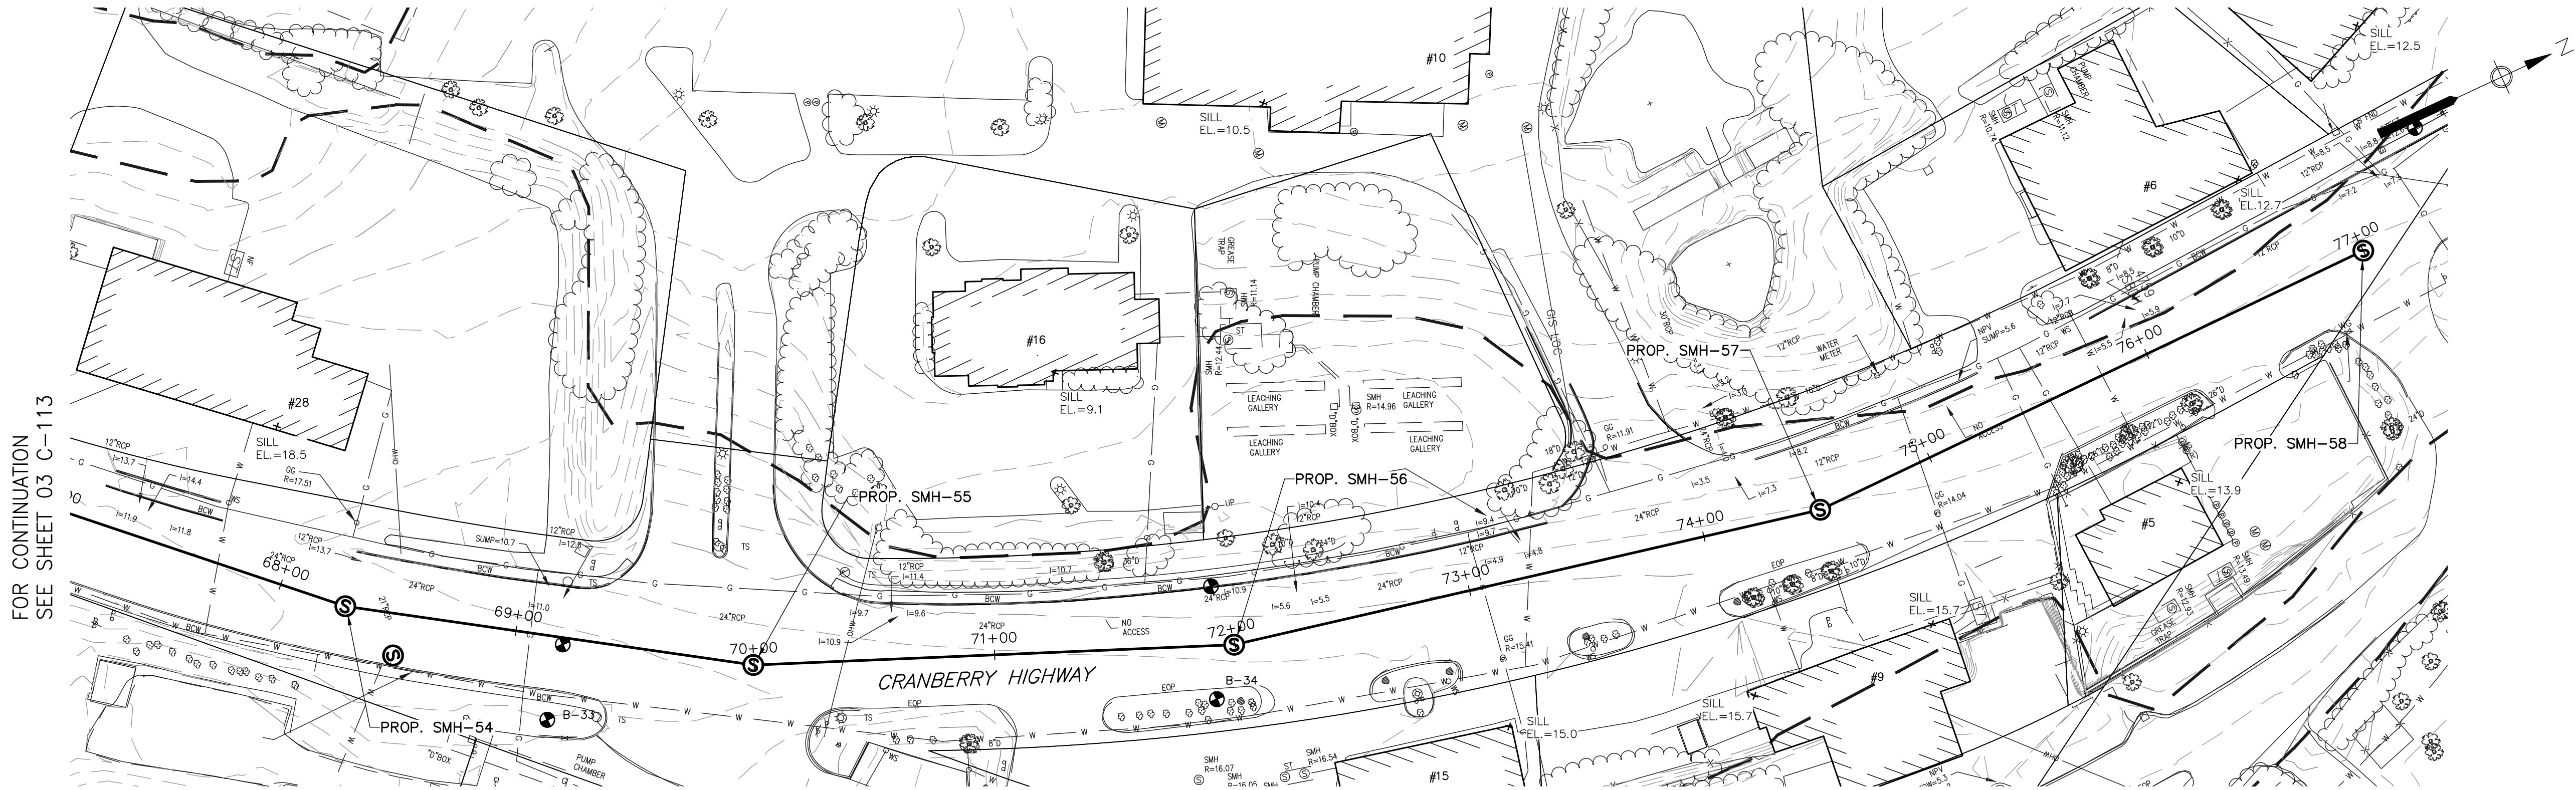

PROJECT

Downtown Area
Plans and Profiles

25% Preliminary
Design Report

CLIENT

Town of Orleans, MA

19 SCHOOL ROAD
ORLEANS, MA 02653
(508) 240-3700

CONSULTANT

AECOM TECHNICAL SERVICES, INC.
9 JONATHAN BOURNE DRIVE
POCASSET, MA 02559
PHONE: (508) 833-6950
www.aecom.com

CONSULTANTS

REGISTRATION

ISSUE/REVISION

I/R	DATE	DESCRIPTION

PROJECT NUMBER

60476644

Designed By: **M. CURRAN**

Drawn By: **M. CURRAN**

Dept Check: **T. PARECE**

Proj Check: **M. DONOGHUE**

Date: **----**

Scale: **AS NOTED**

DISCIPLINE


CIVIL

SHEET TITLE

PLAN AND PROFILE SEWER
CRANBERRY HIGHWAY III


SHEET NUMBER

03 C-115

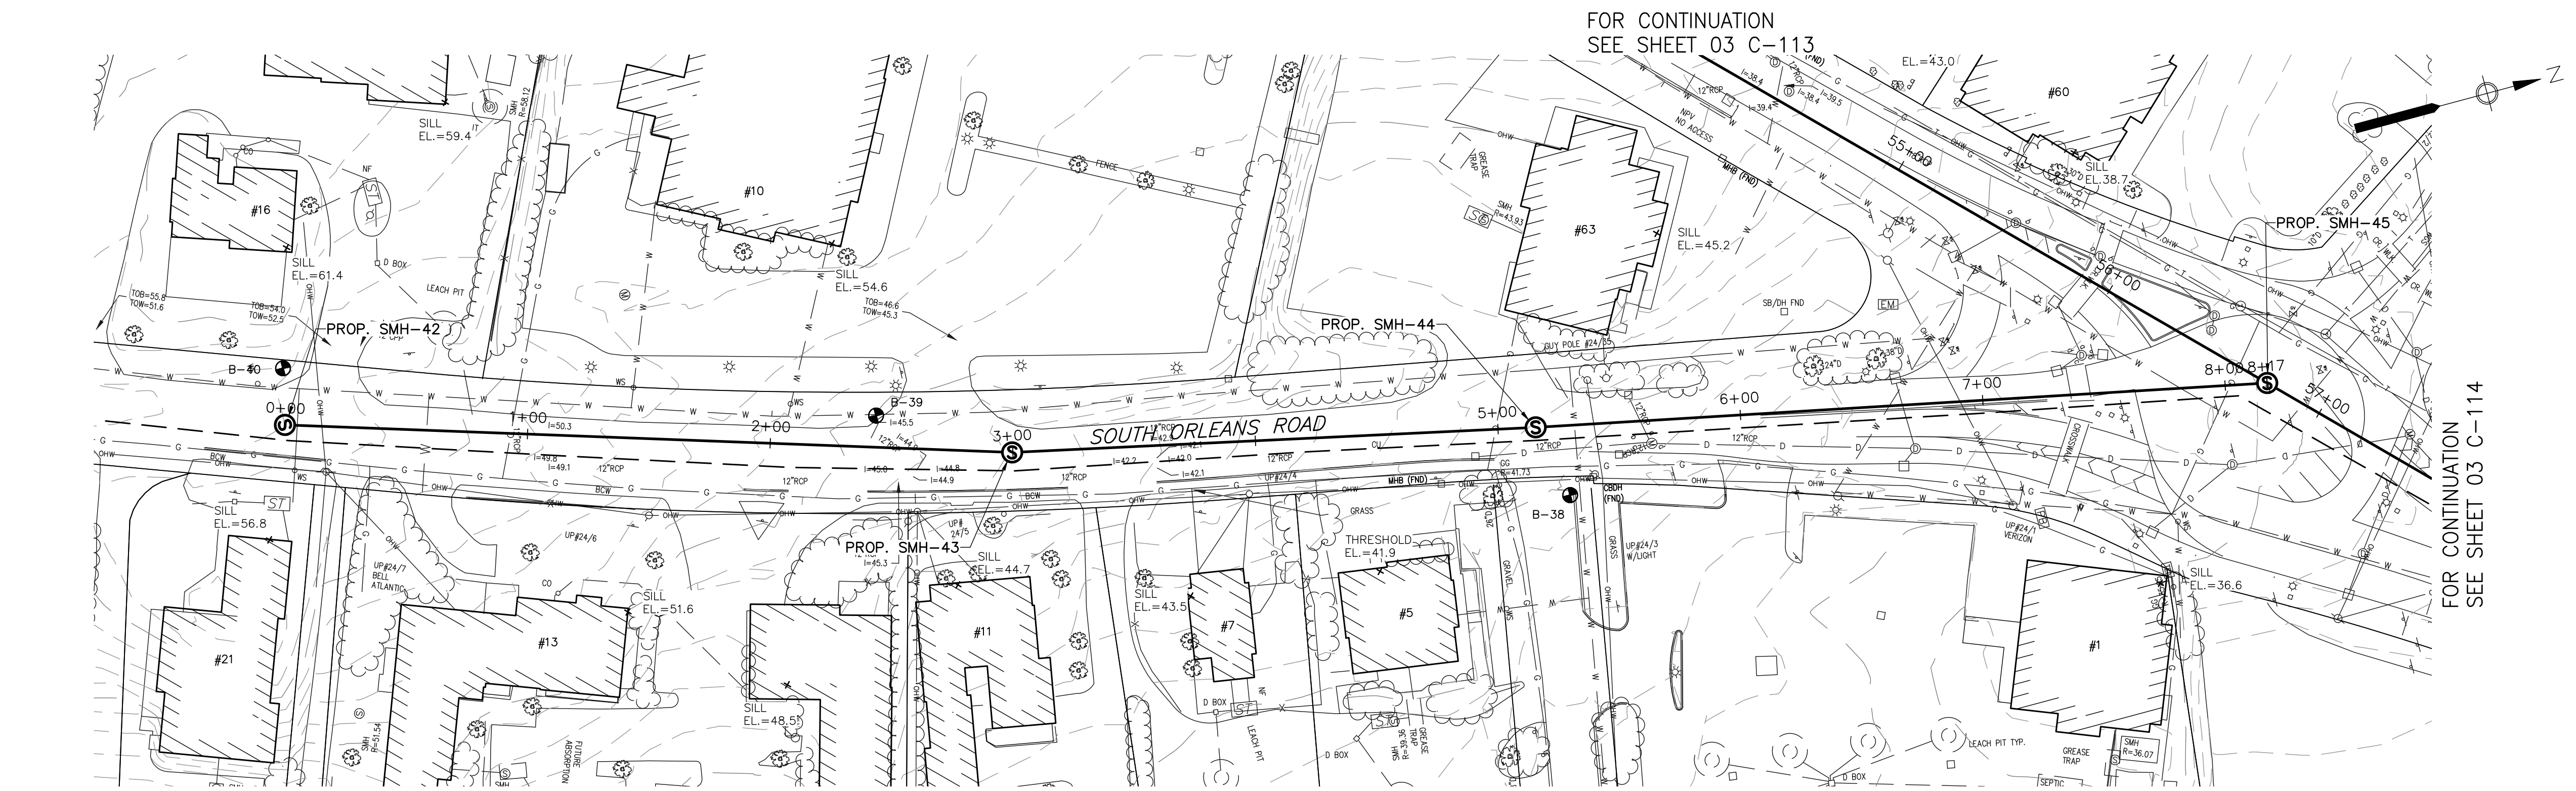


PLAN - SOUTH ORLEANS ROAD

SCALE: 1"=40'

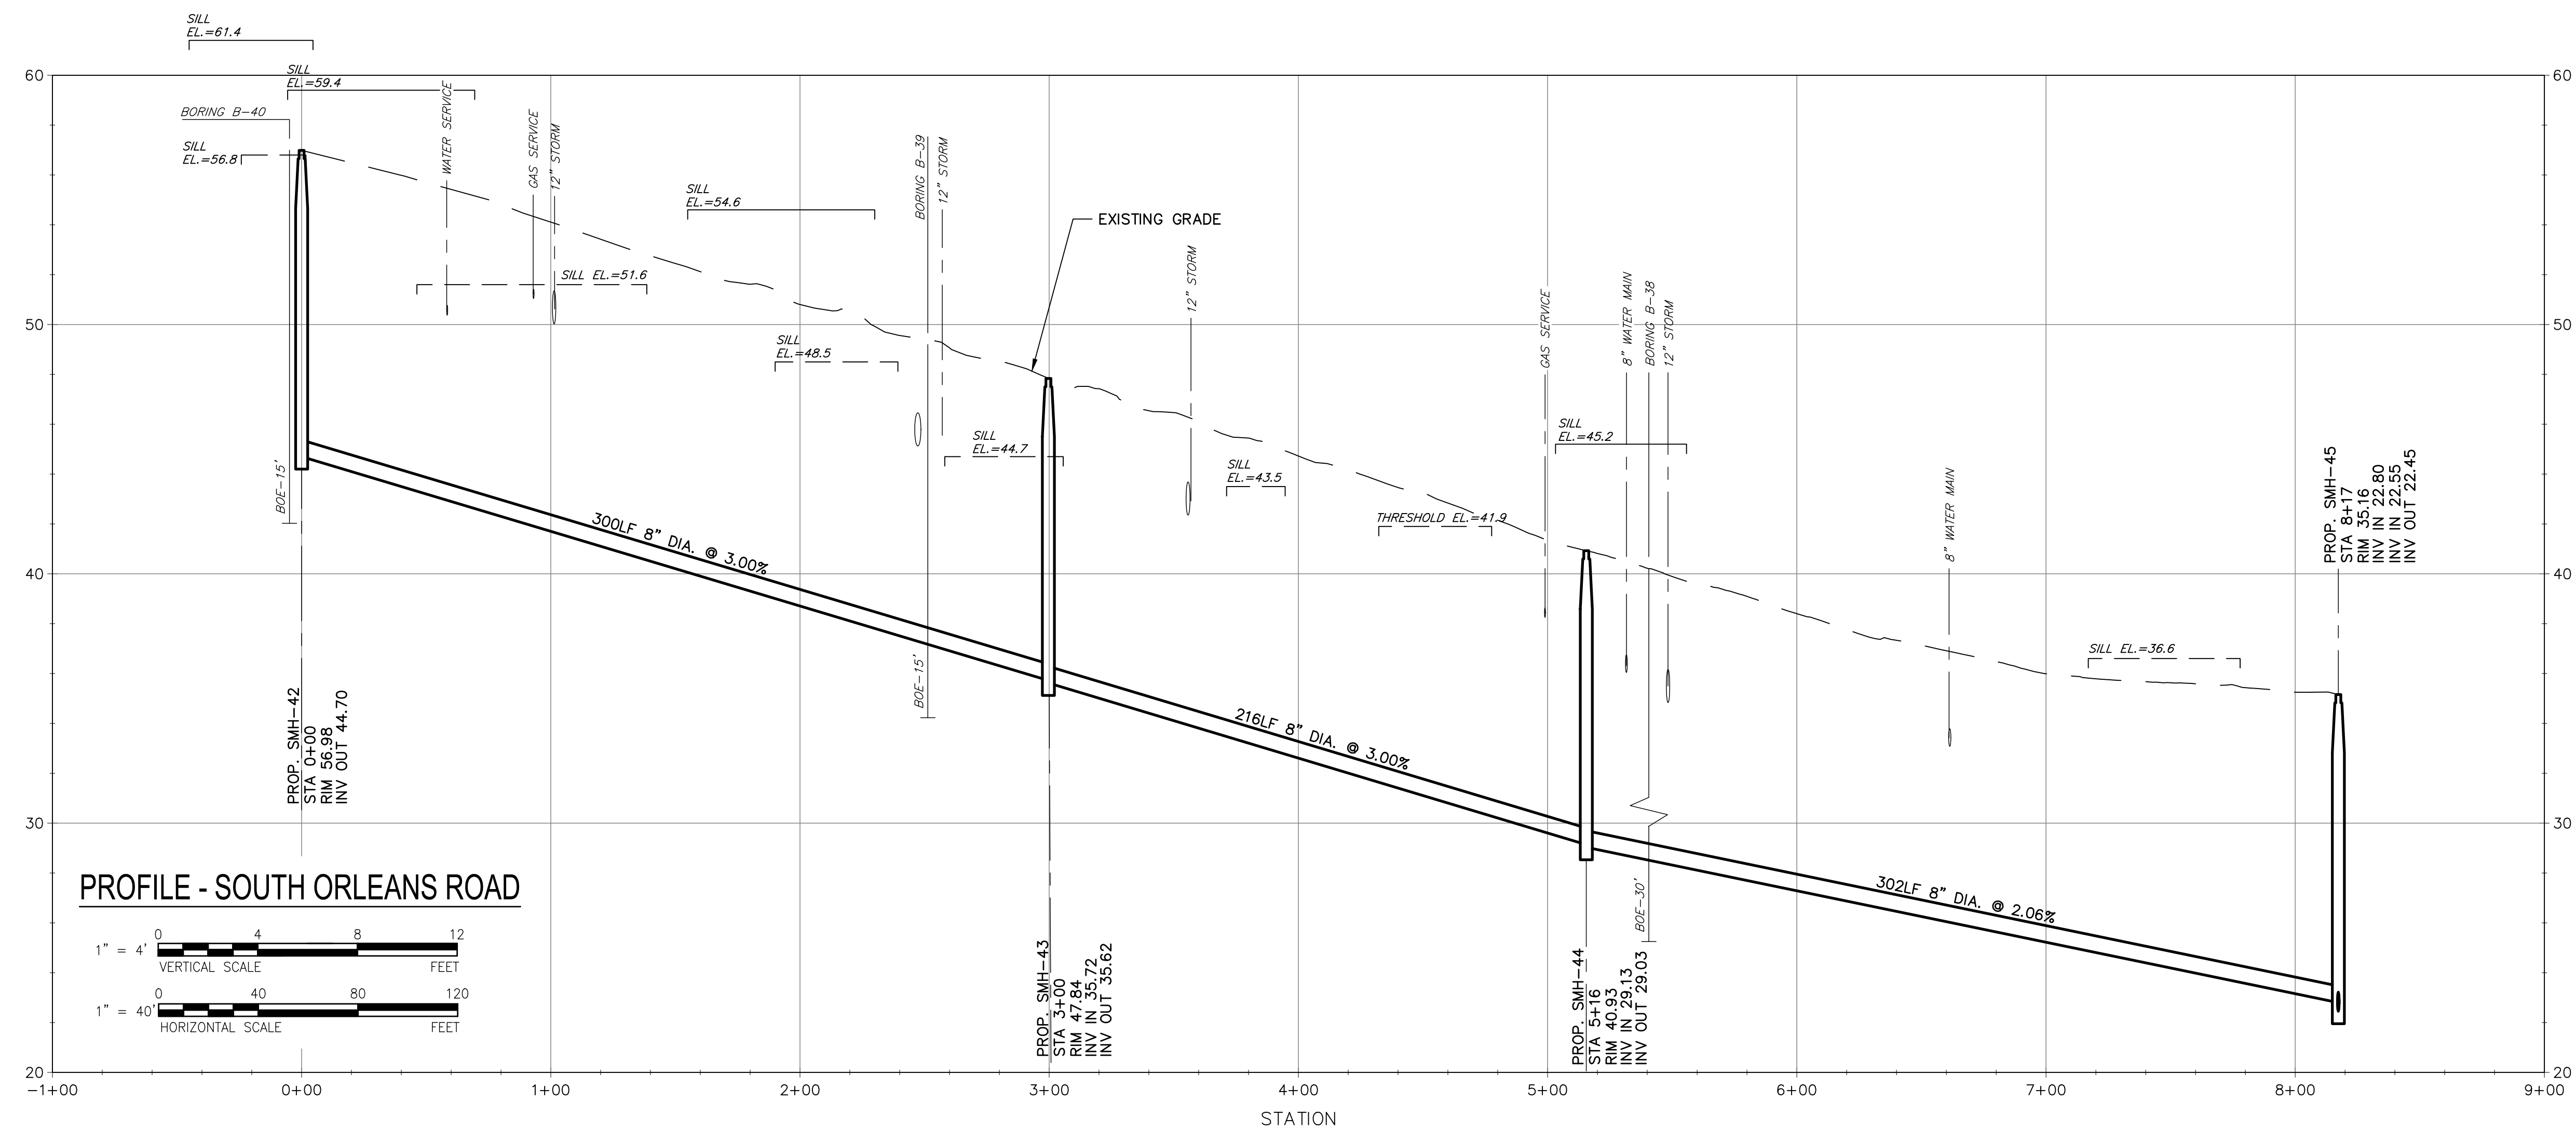

PROFILE - SOUTH ORLEANS ROAD

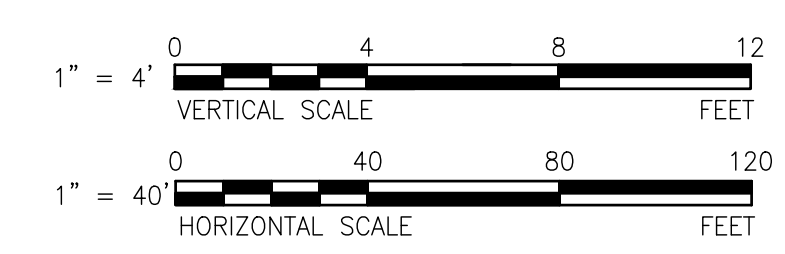

PROJECT

Downtown Area Plans and Profiles

25% Preliminary
Design Report

CLIENT

Town of Orleans, MA

19 SCHOOL ROAD
ORLEANS, MA 02653
(508) 240-3700

CONSULTANT

AECOM TECHNICAL SERVICES, INC.
9 JONATHAN BOURNE DRIVE
POCASSET, MA 02559
PHONE: (508) 833-6950
www.aecom.com

CONSULTANTS

REGISTRATION

ISSUE/REVISION		

I/R	DATE	DESCRIPTION
-----	------	-------------

PROJECT NUMBER	
60476644	
Designed By:	M. CURRAN
Drawn By:	M. CURRAN
Dept Check:	T. PARECE
Proj Check:	M. DONOGHUE
Date:	----
Scale:	AS NOTED

DISCIPLINE

CIVIL
SHEET TITLE

PLAN AND PROFILE SEWER SOUTH ORLEANS RD

SHEET NUMBER

03 C-116